DETAIL OUTDOOR AREA GUEST
PARKING / ROOF RAILINGS

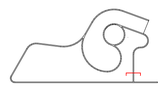
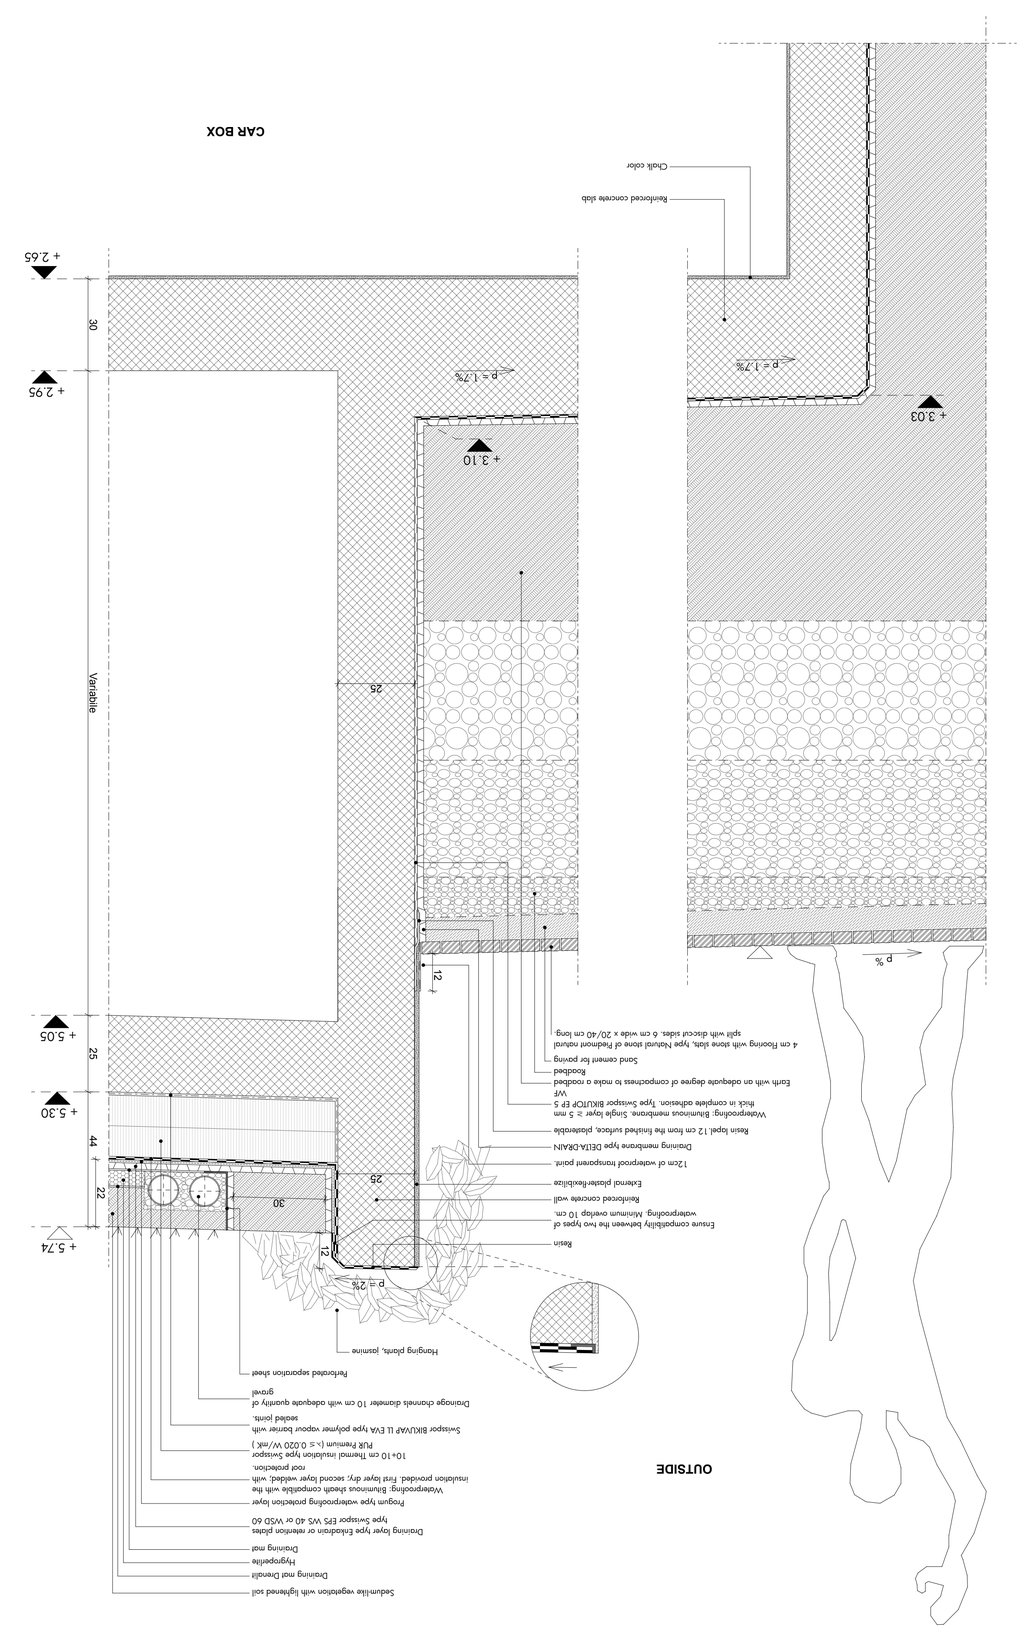
KEYMAP DETAIL