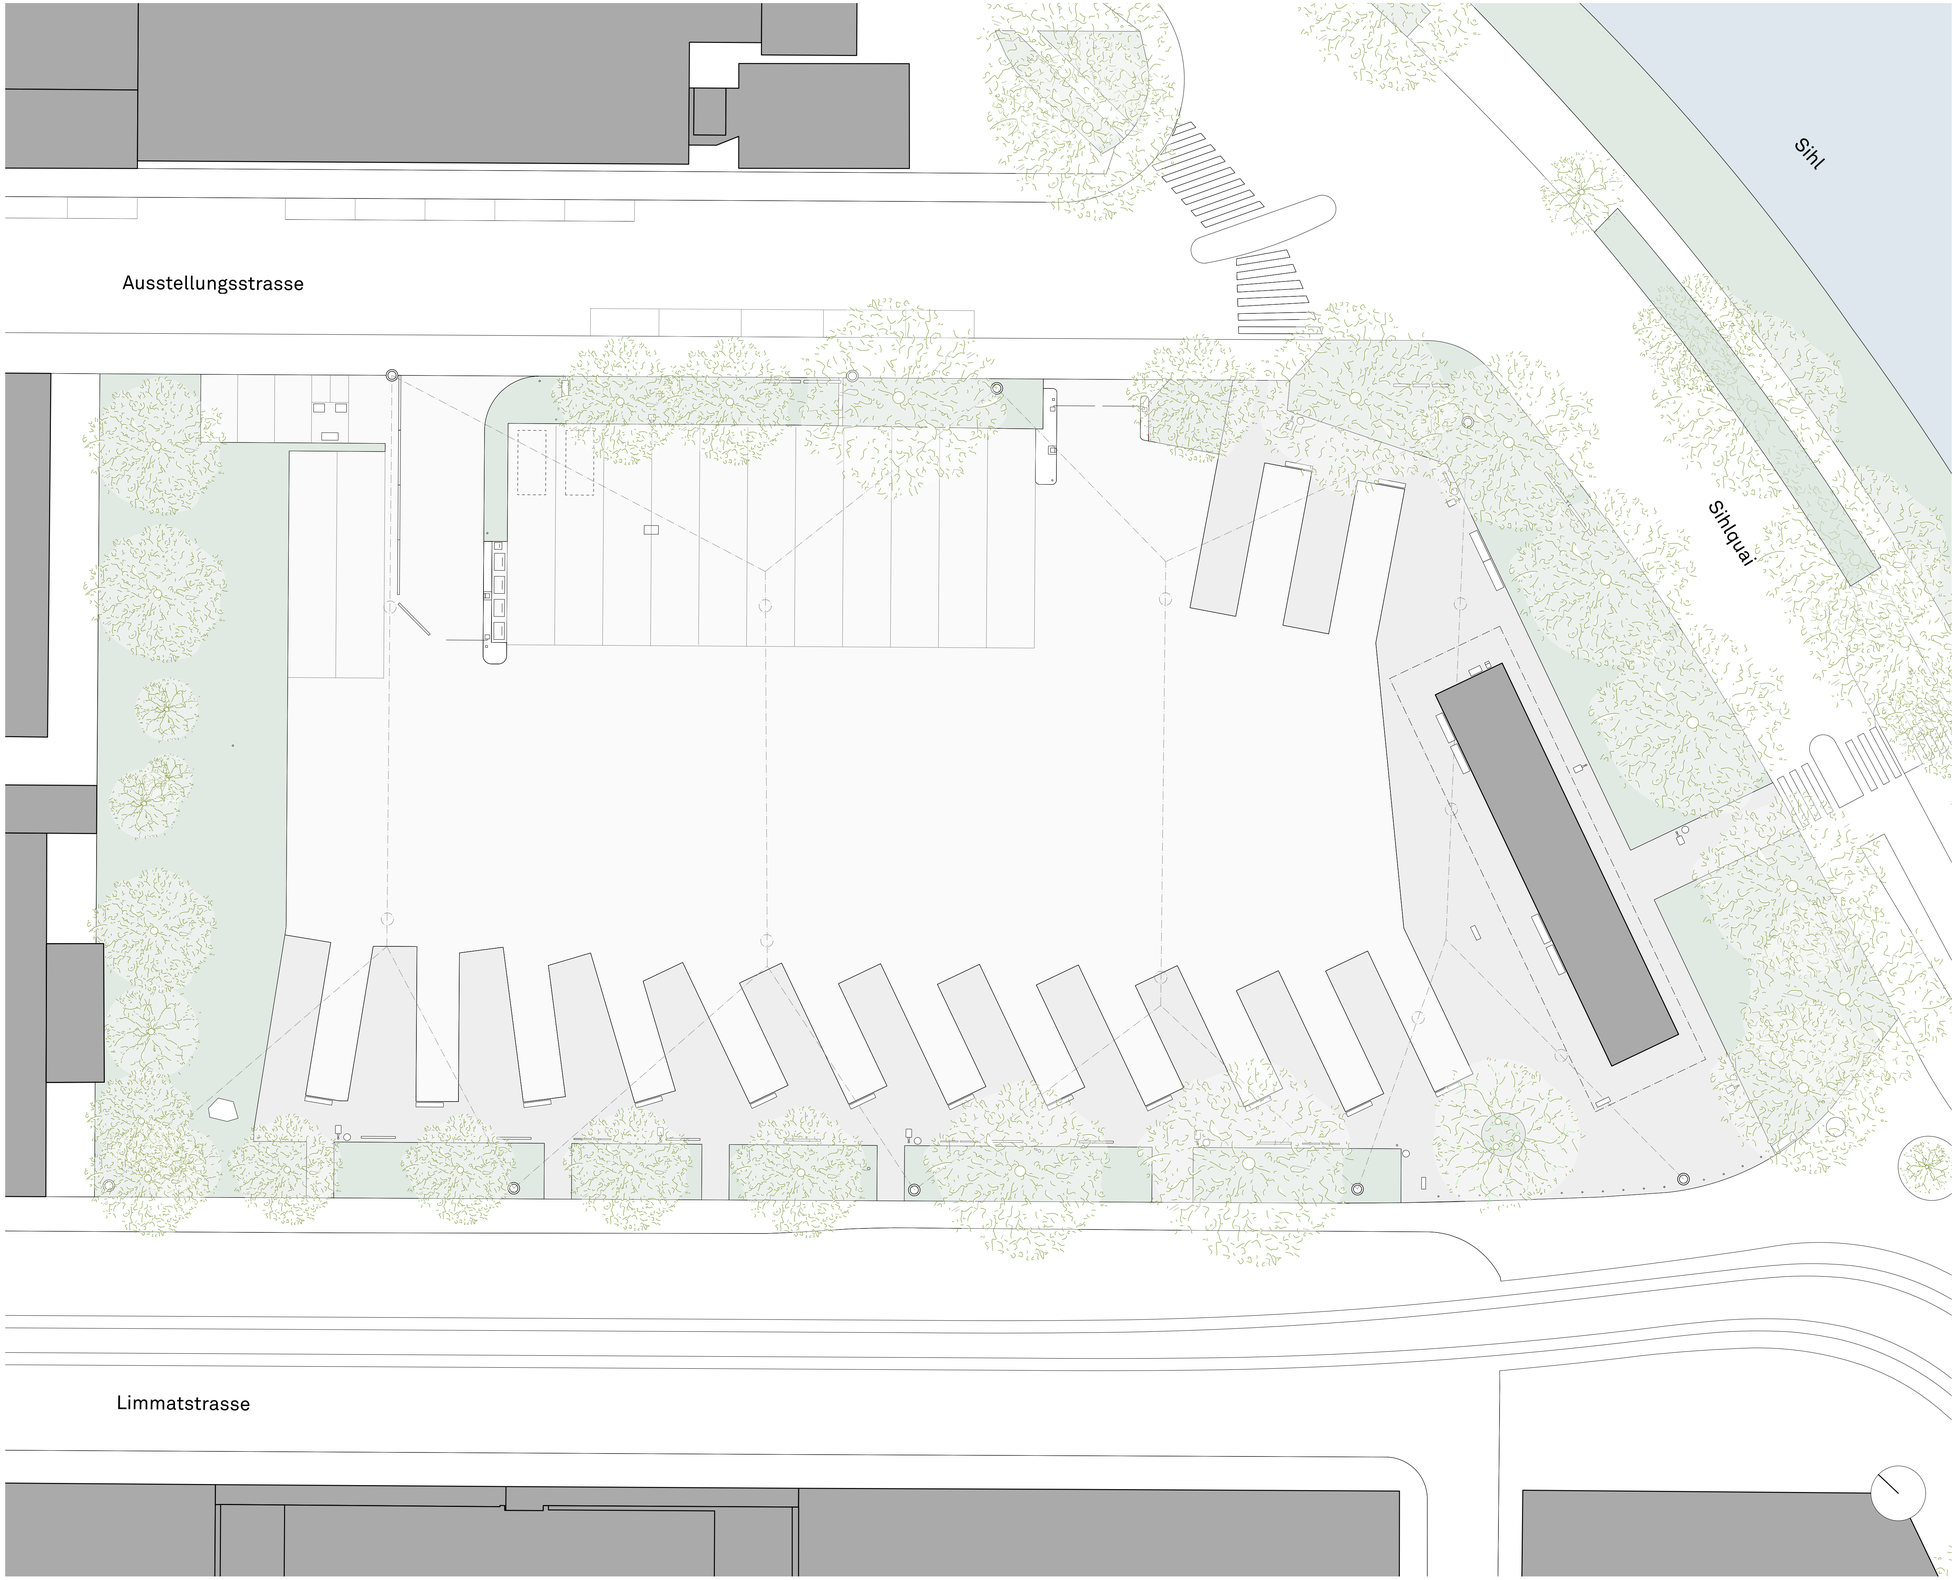Situationsplan M 1:200