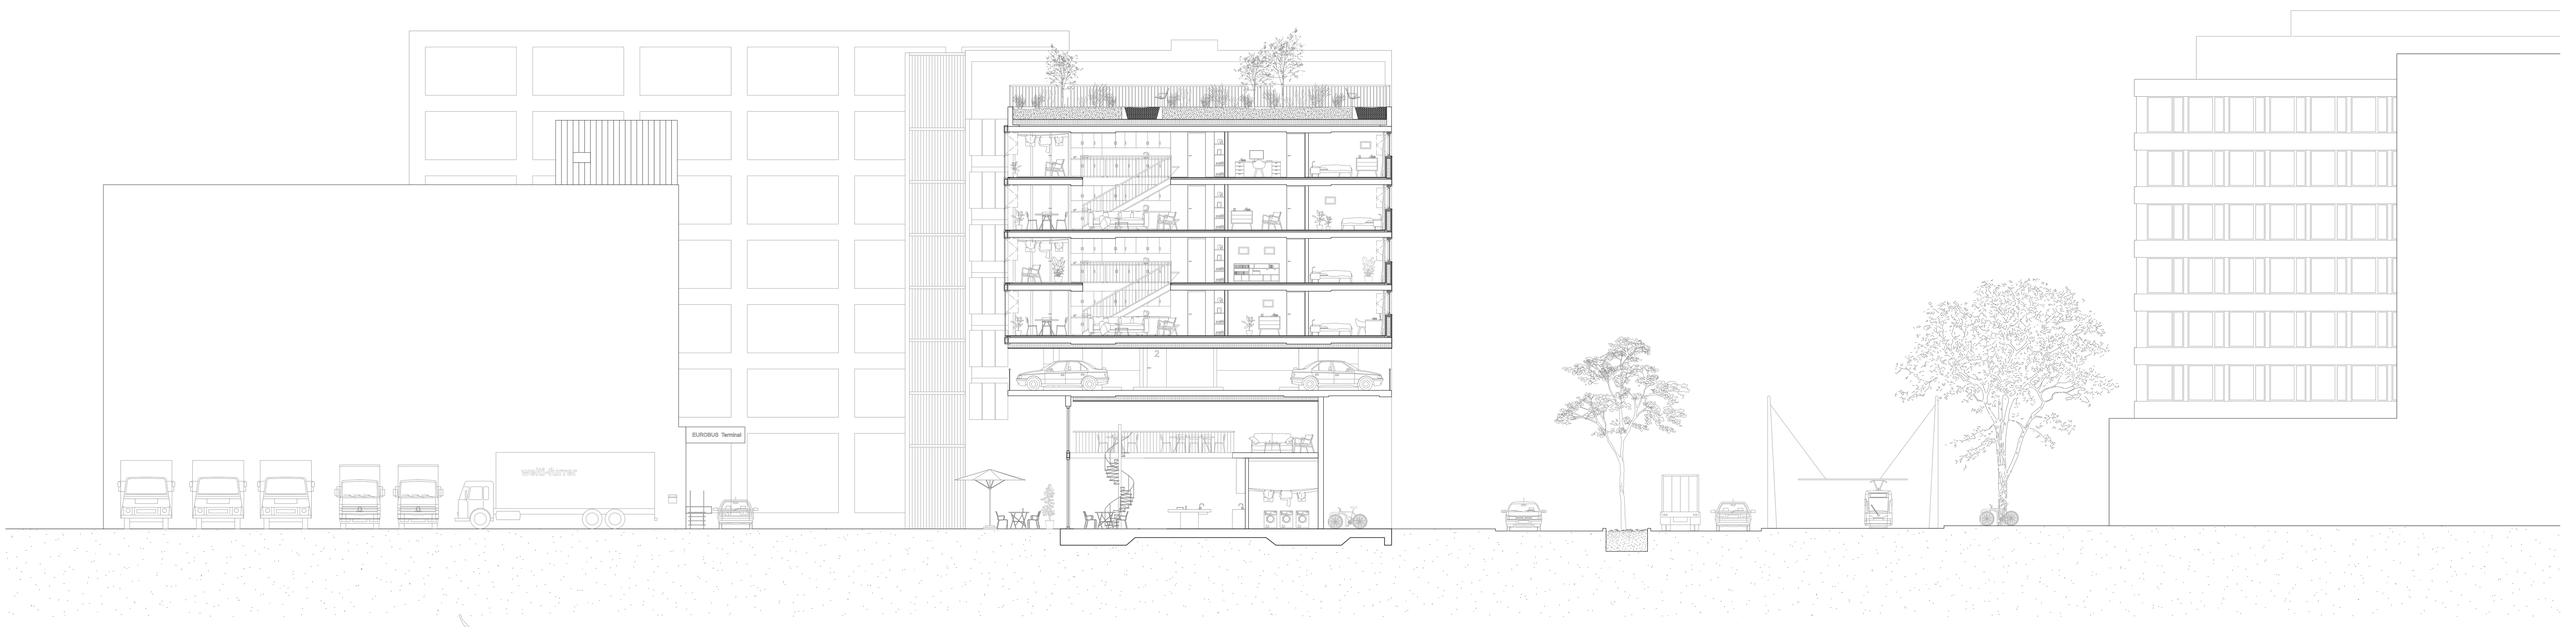

Section - 1:100

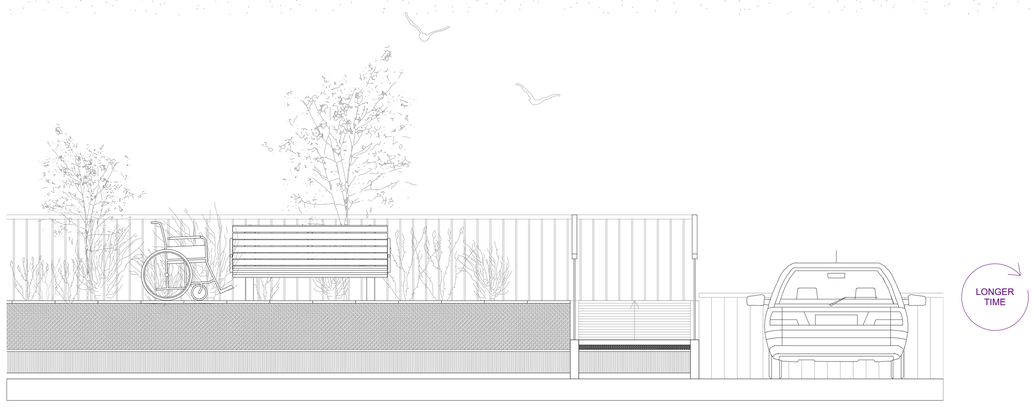

Rooftop Elevation - 1:25

Waiting Space Elevation - Housing Floors - 1:25

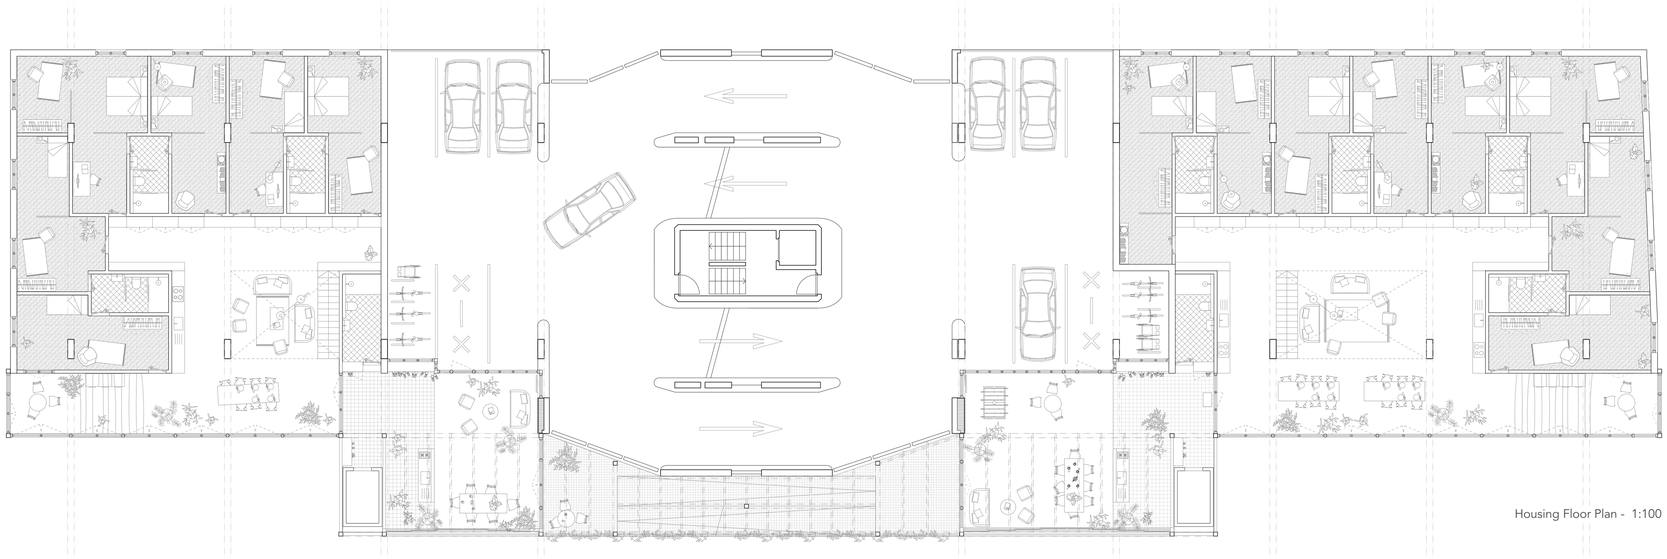

Housing Floor Plan - 1:100

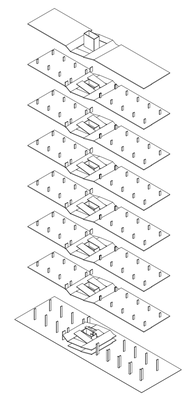

Scheme of the existing building

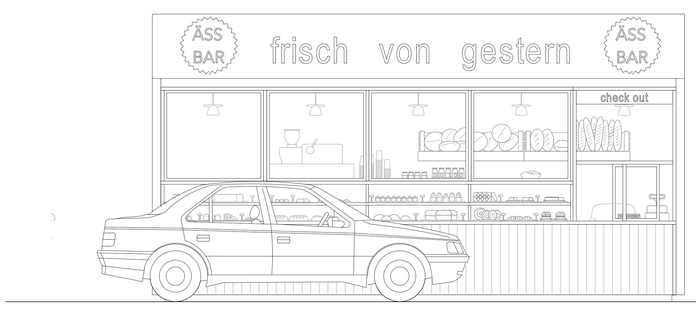

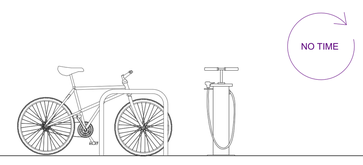

Drive-Through Shop Elevation - 1:25

Communal Space Elevation - 1:100

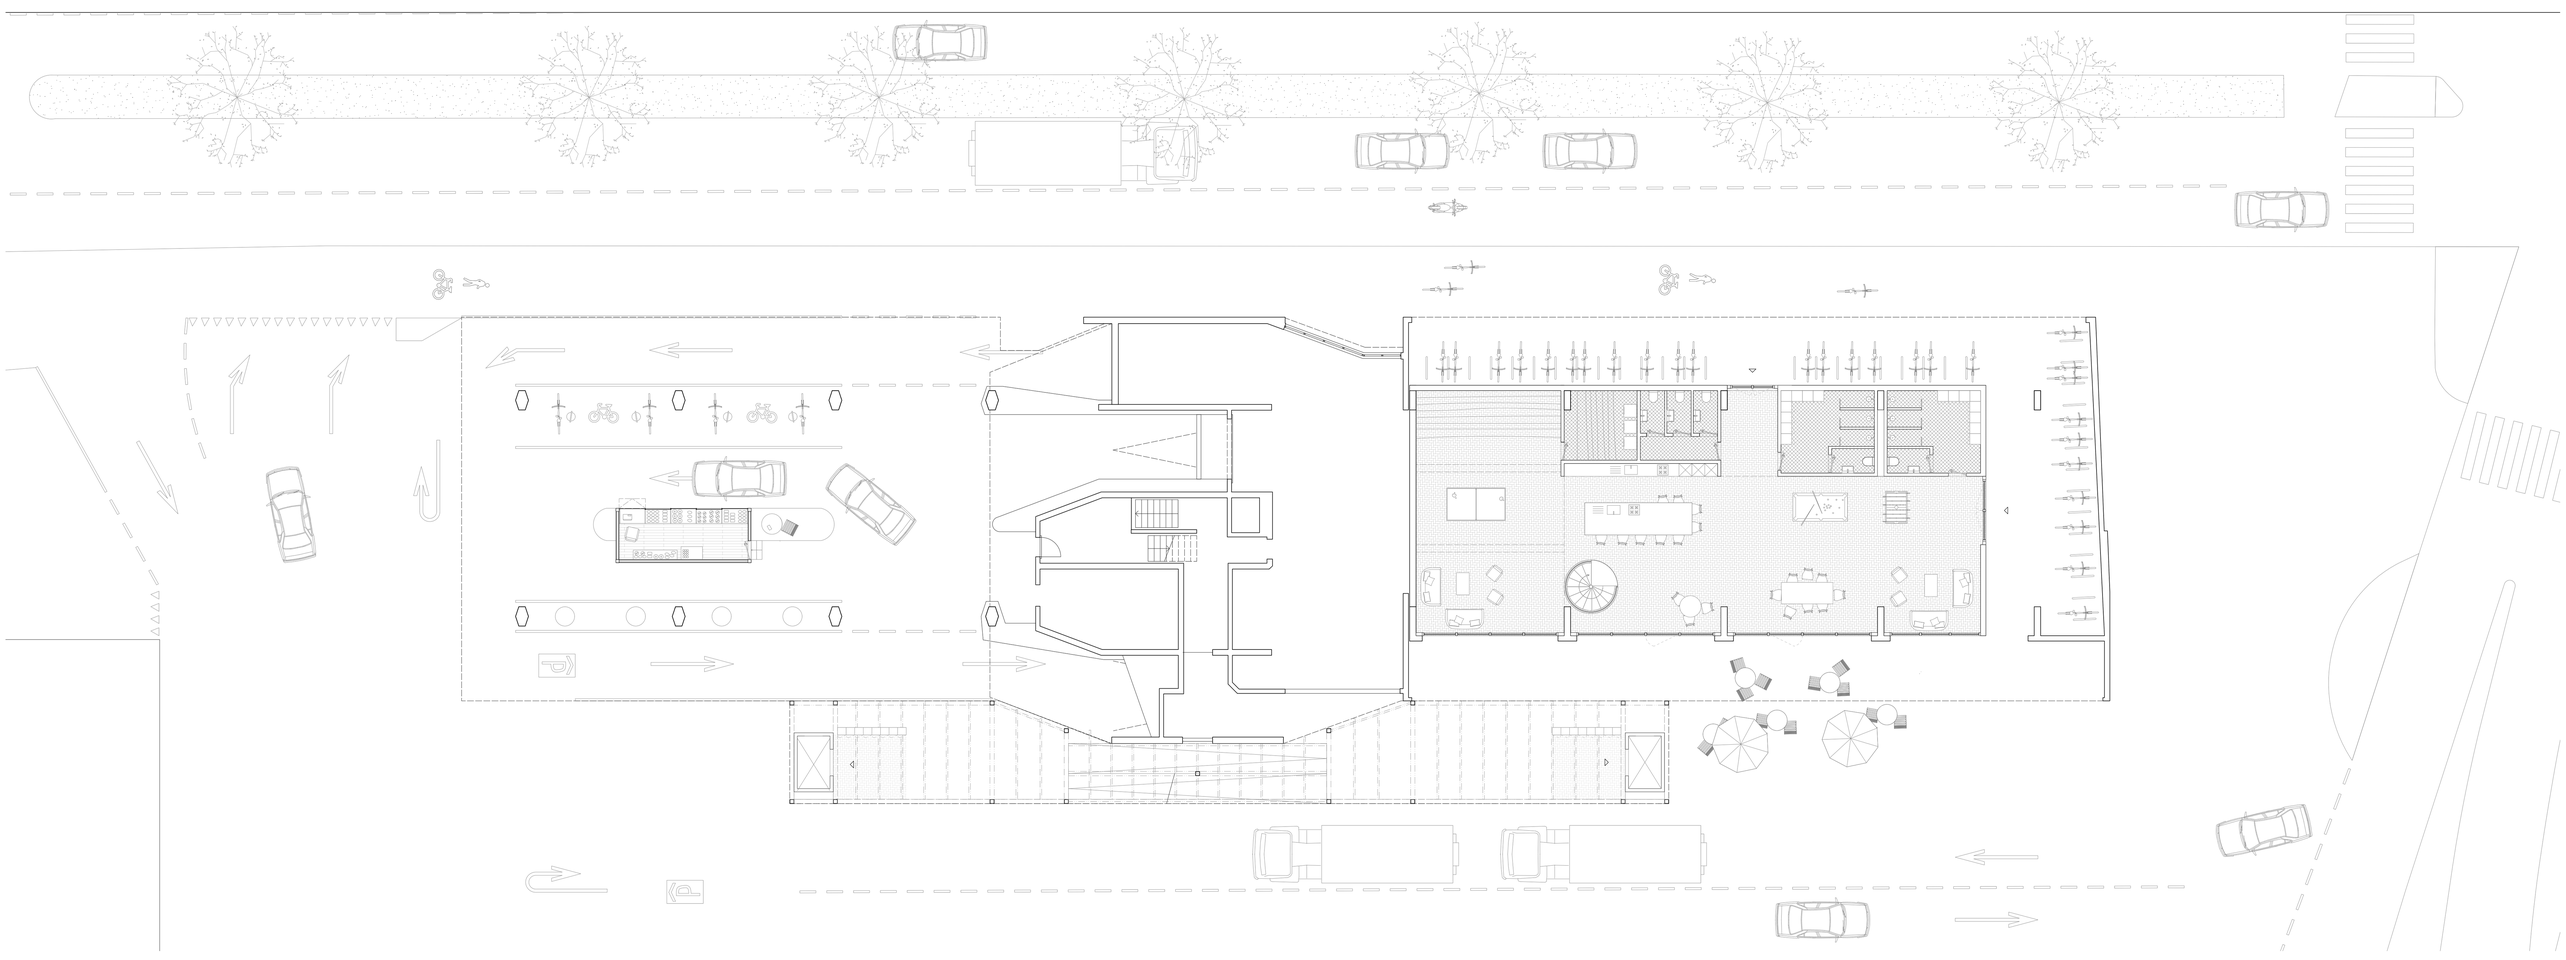

Groundfloor Plan - 1:100

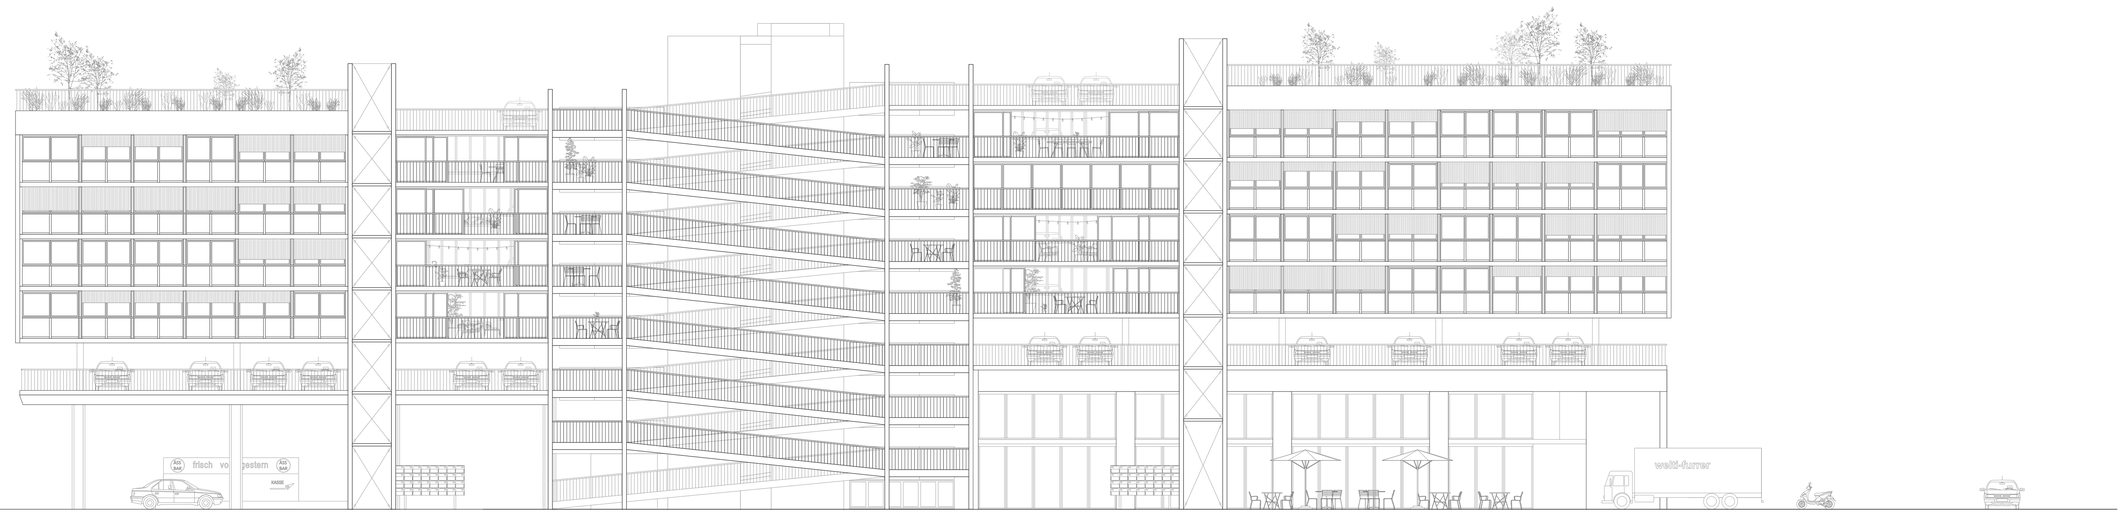

South Facade - 1:100