VIS-À-VIS

Lara Mettler, Cleo de Jong, Sina Celli, Marlène Perren, Noé Capaul, Mario Affolter
FS25 Public Space Behaviorology, Chair of Architectural Behaviorology

FLOORPLAN 1:10

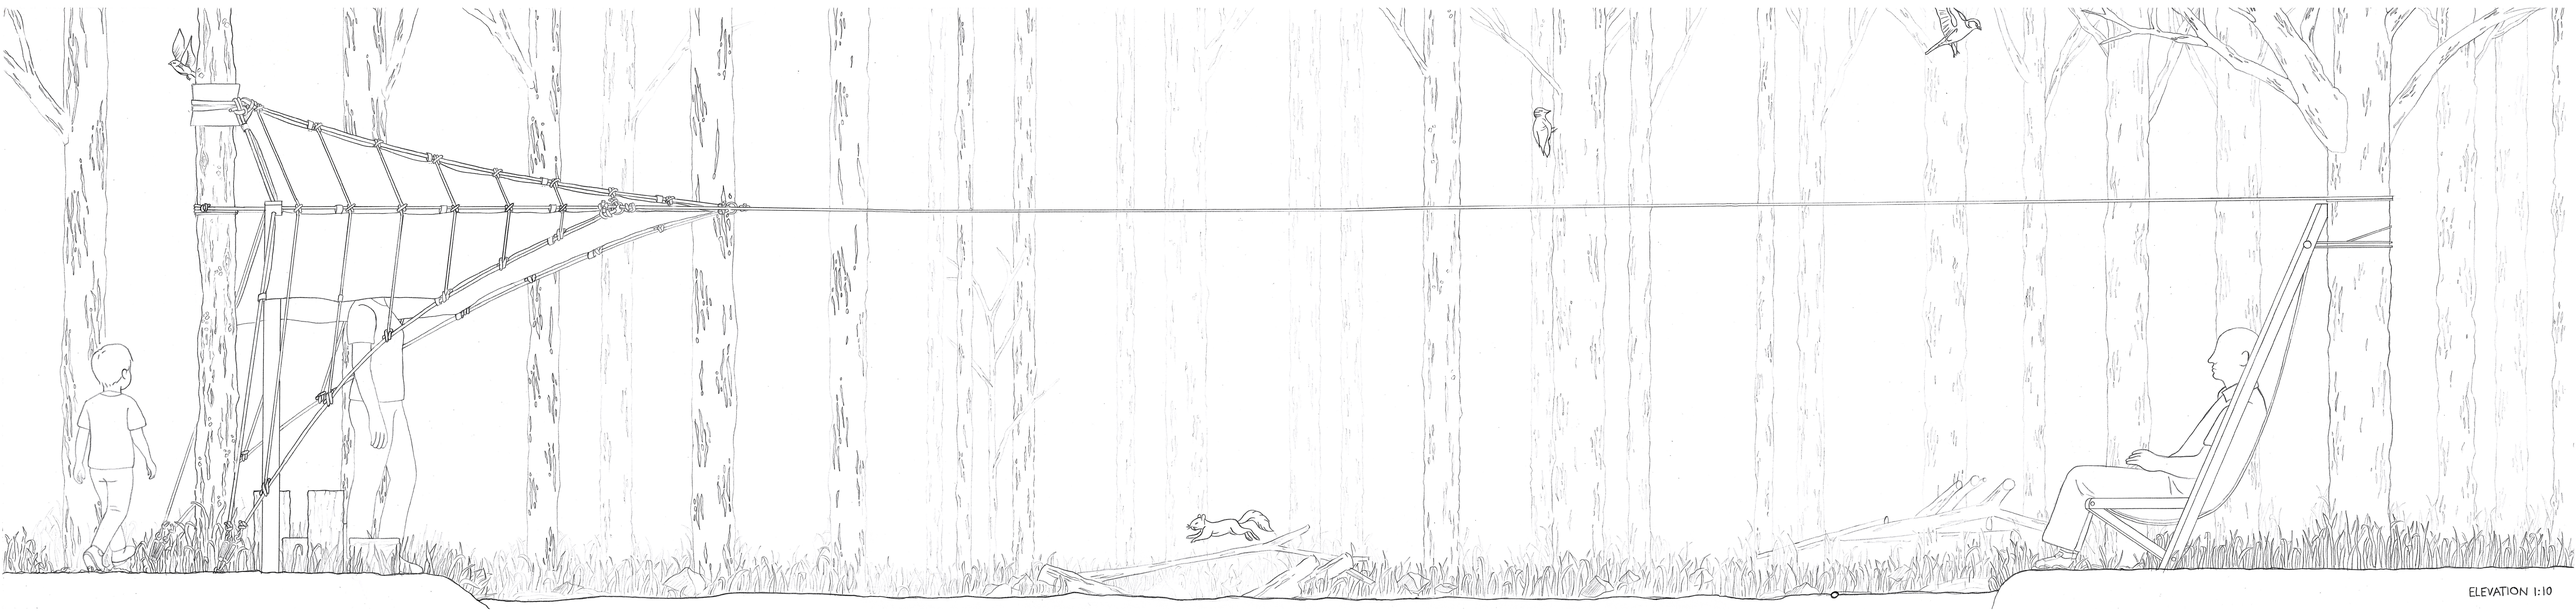

ELEVATION 1:10

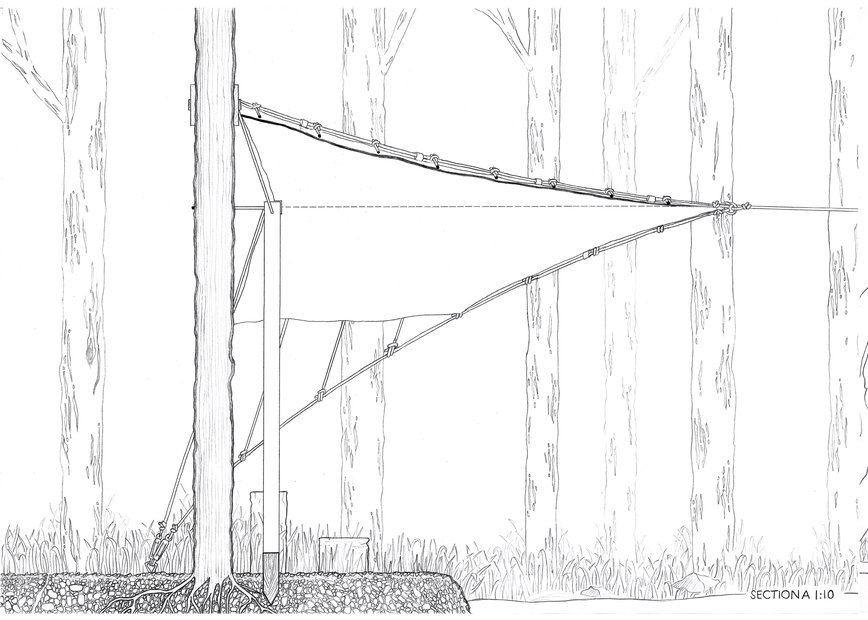

SECTION A 1:10

ROOF ELEVATION 1:10

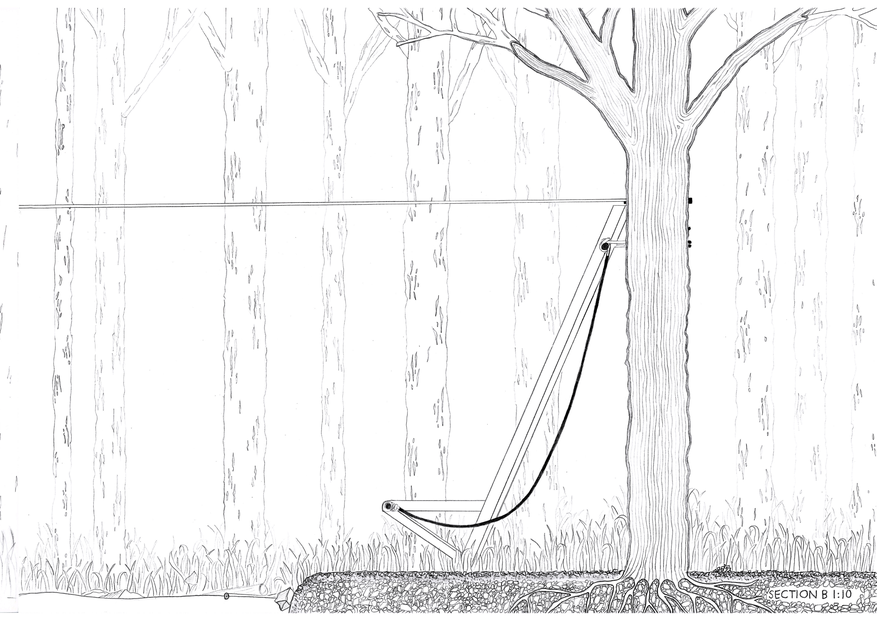

SECTION B 1:10

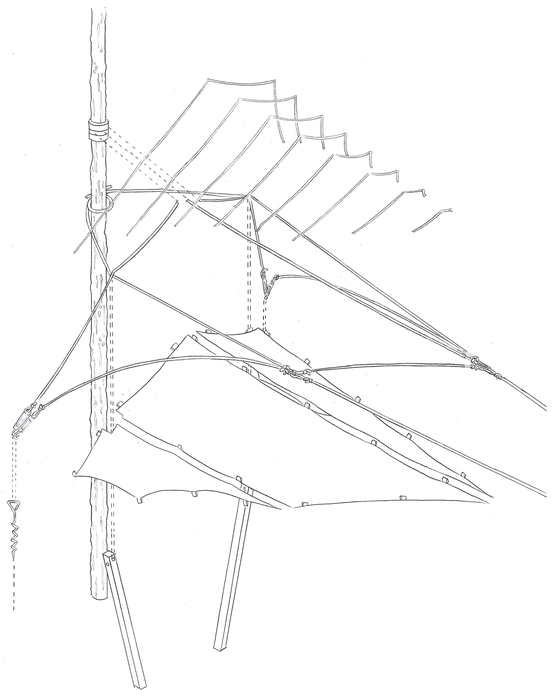

ROOF AXONOMETRY

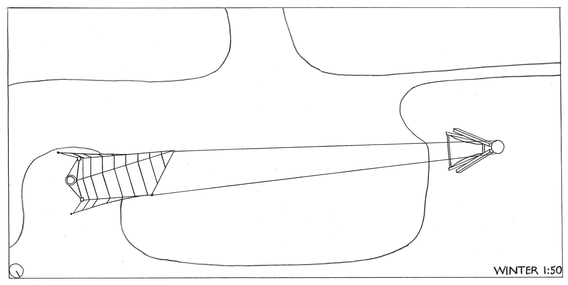

WINTER 1:50

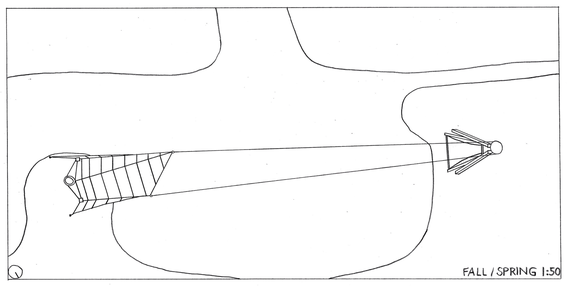

FALL / SPRING 1:50

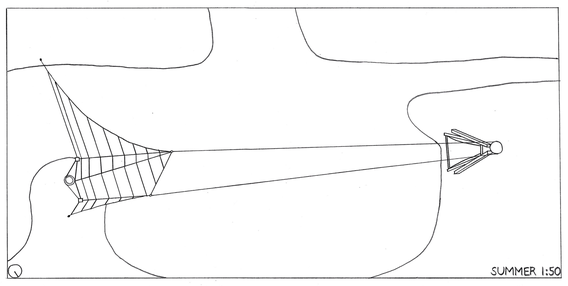

SUMMER 1:50

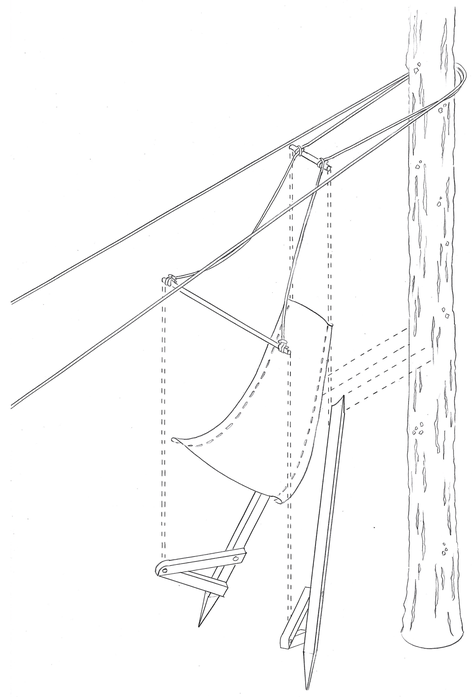

CHAIR AXONOMETRY