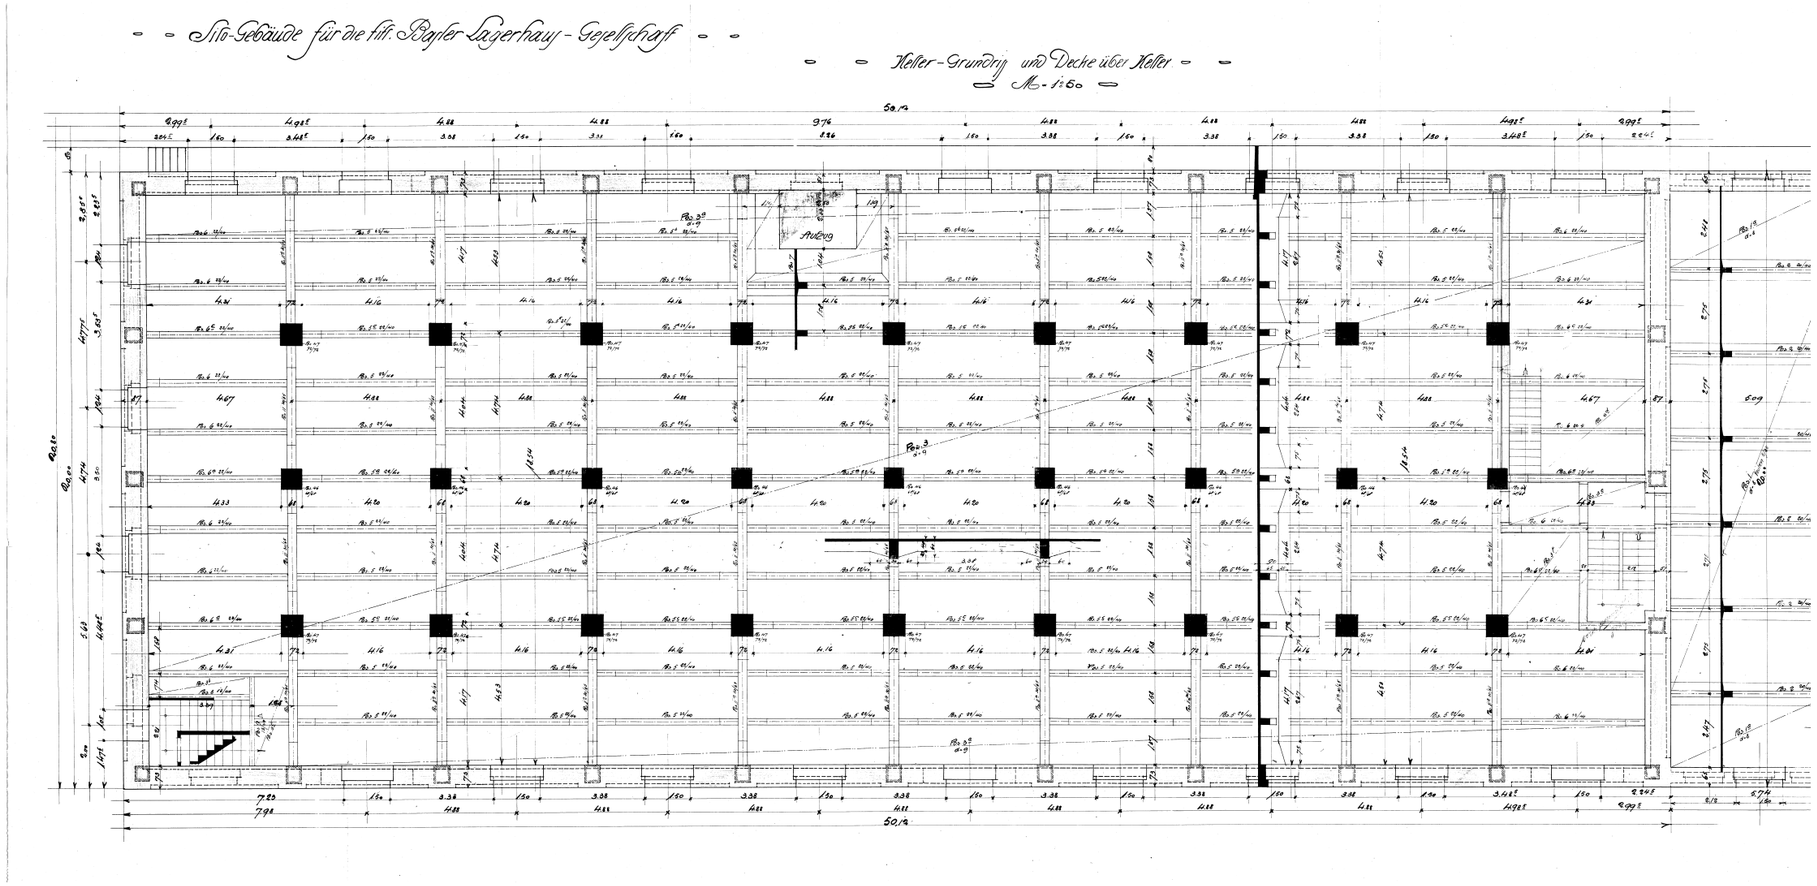

Datum | Scale 1:200 Format A3 | © Harry Gugger Studio | Silo Erlenmatt Ost

0 2 5 10

Underground floor from 1912