


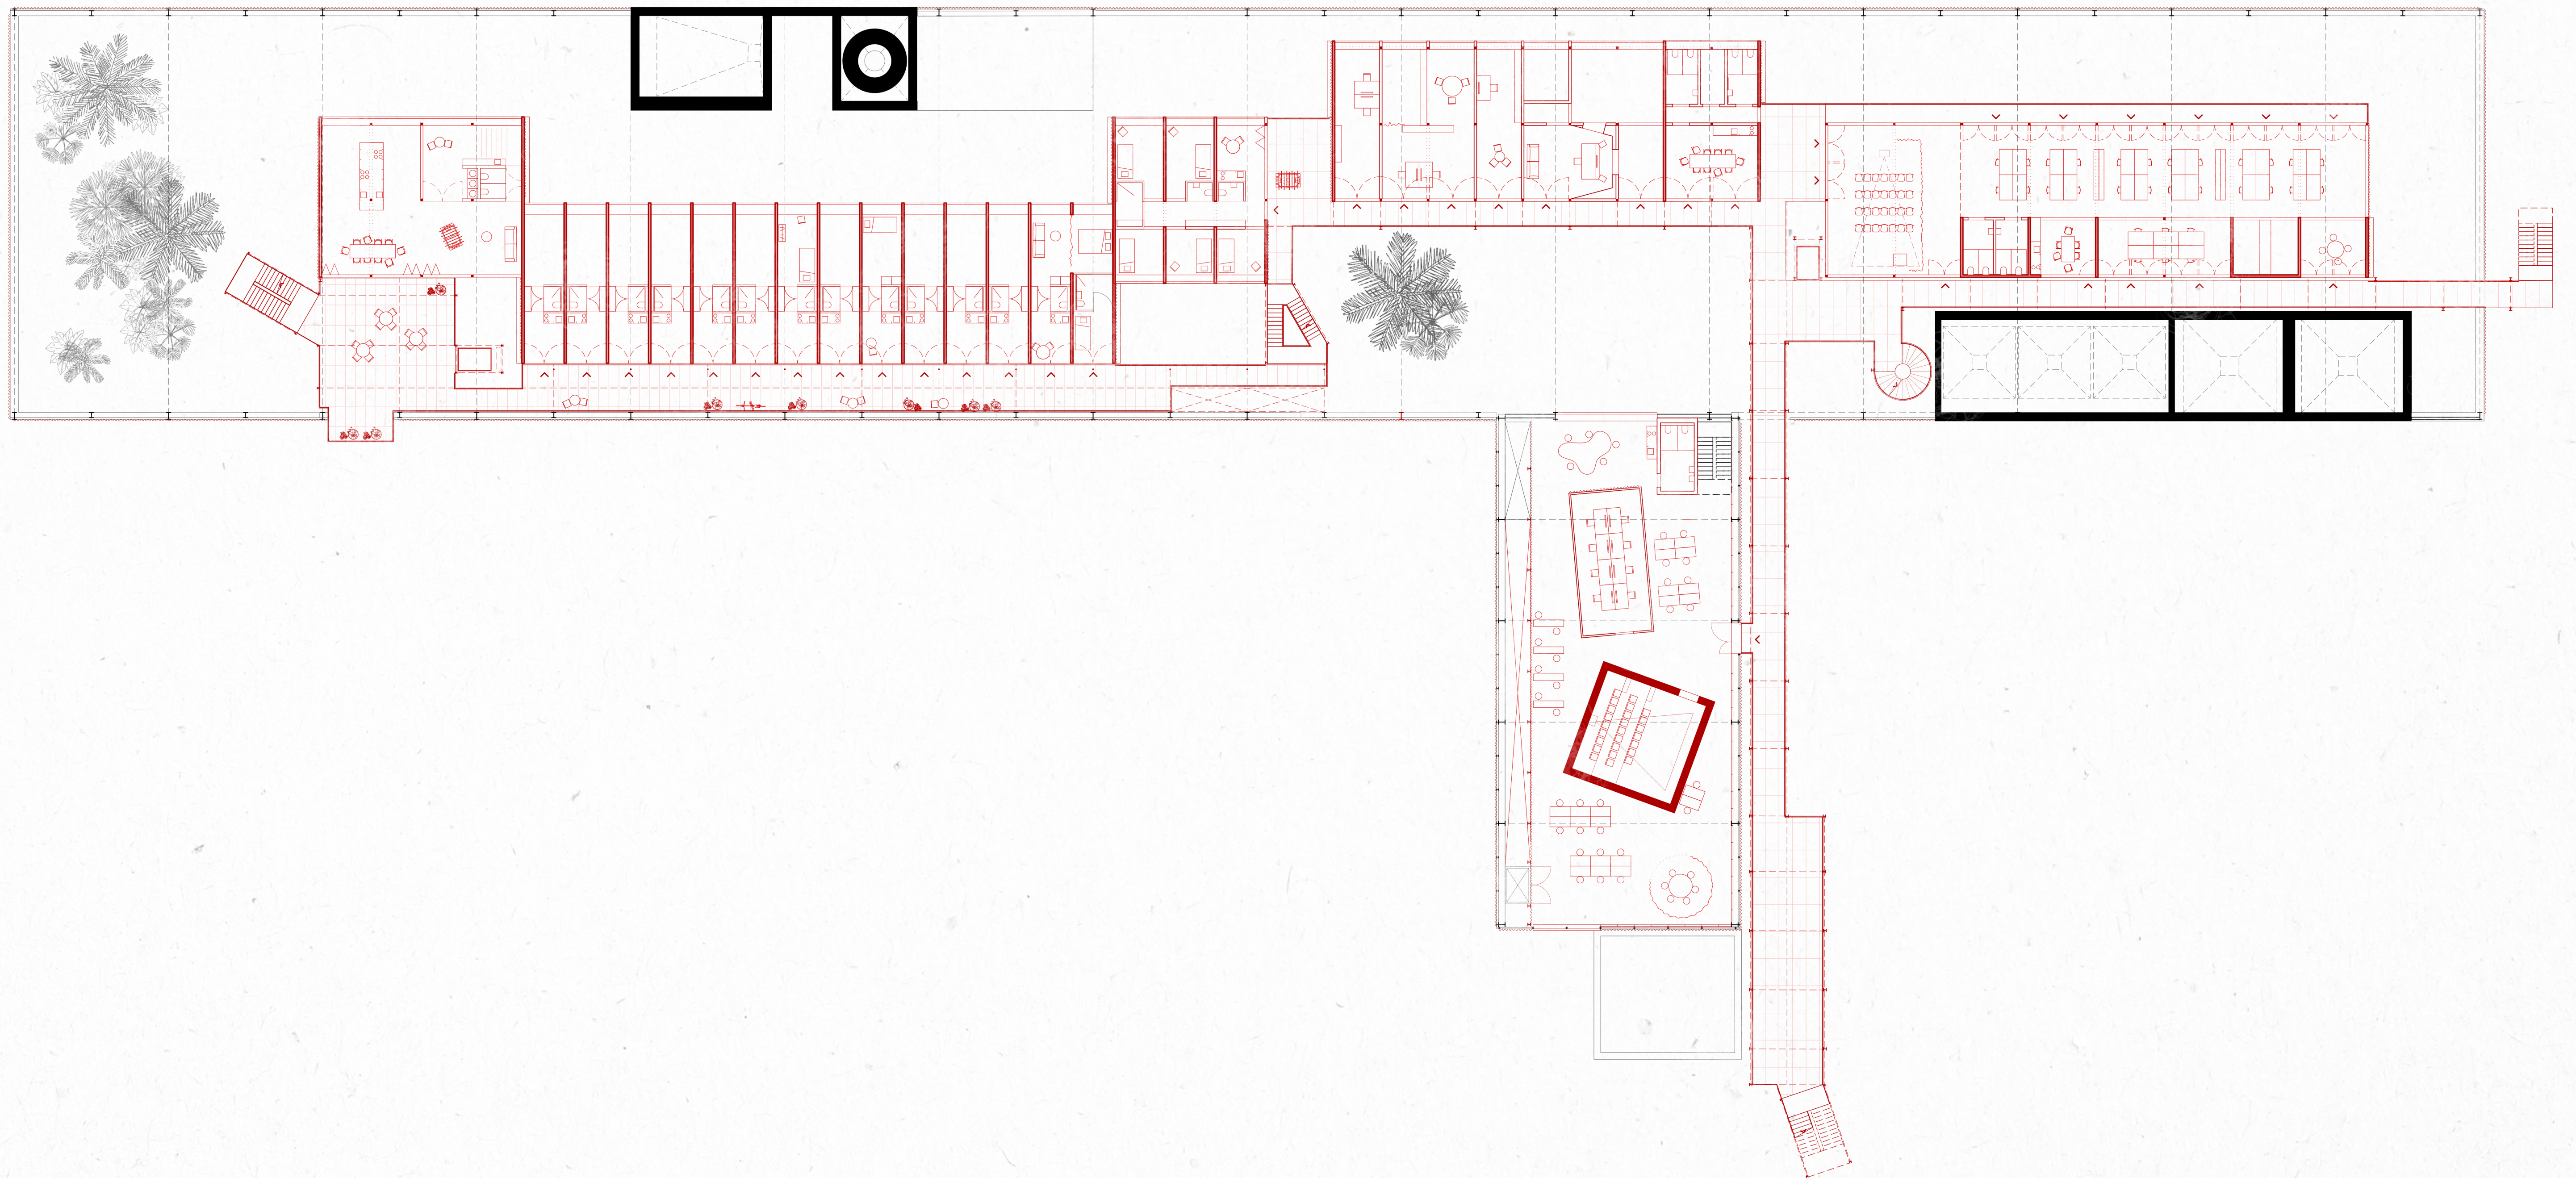

Grundriss Ebene 2 1-200

