




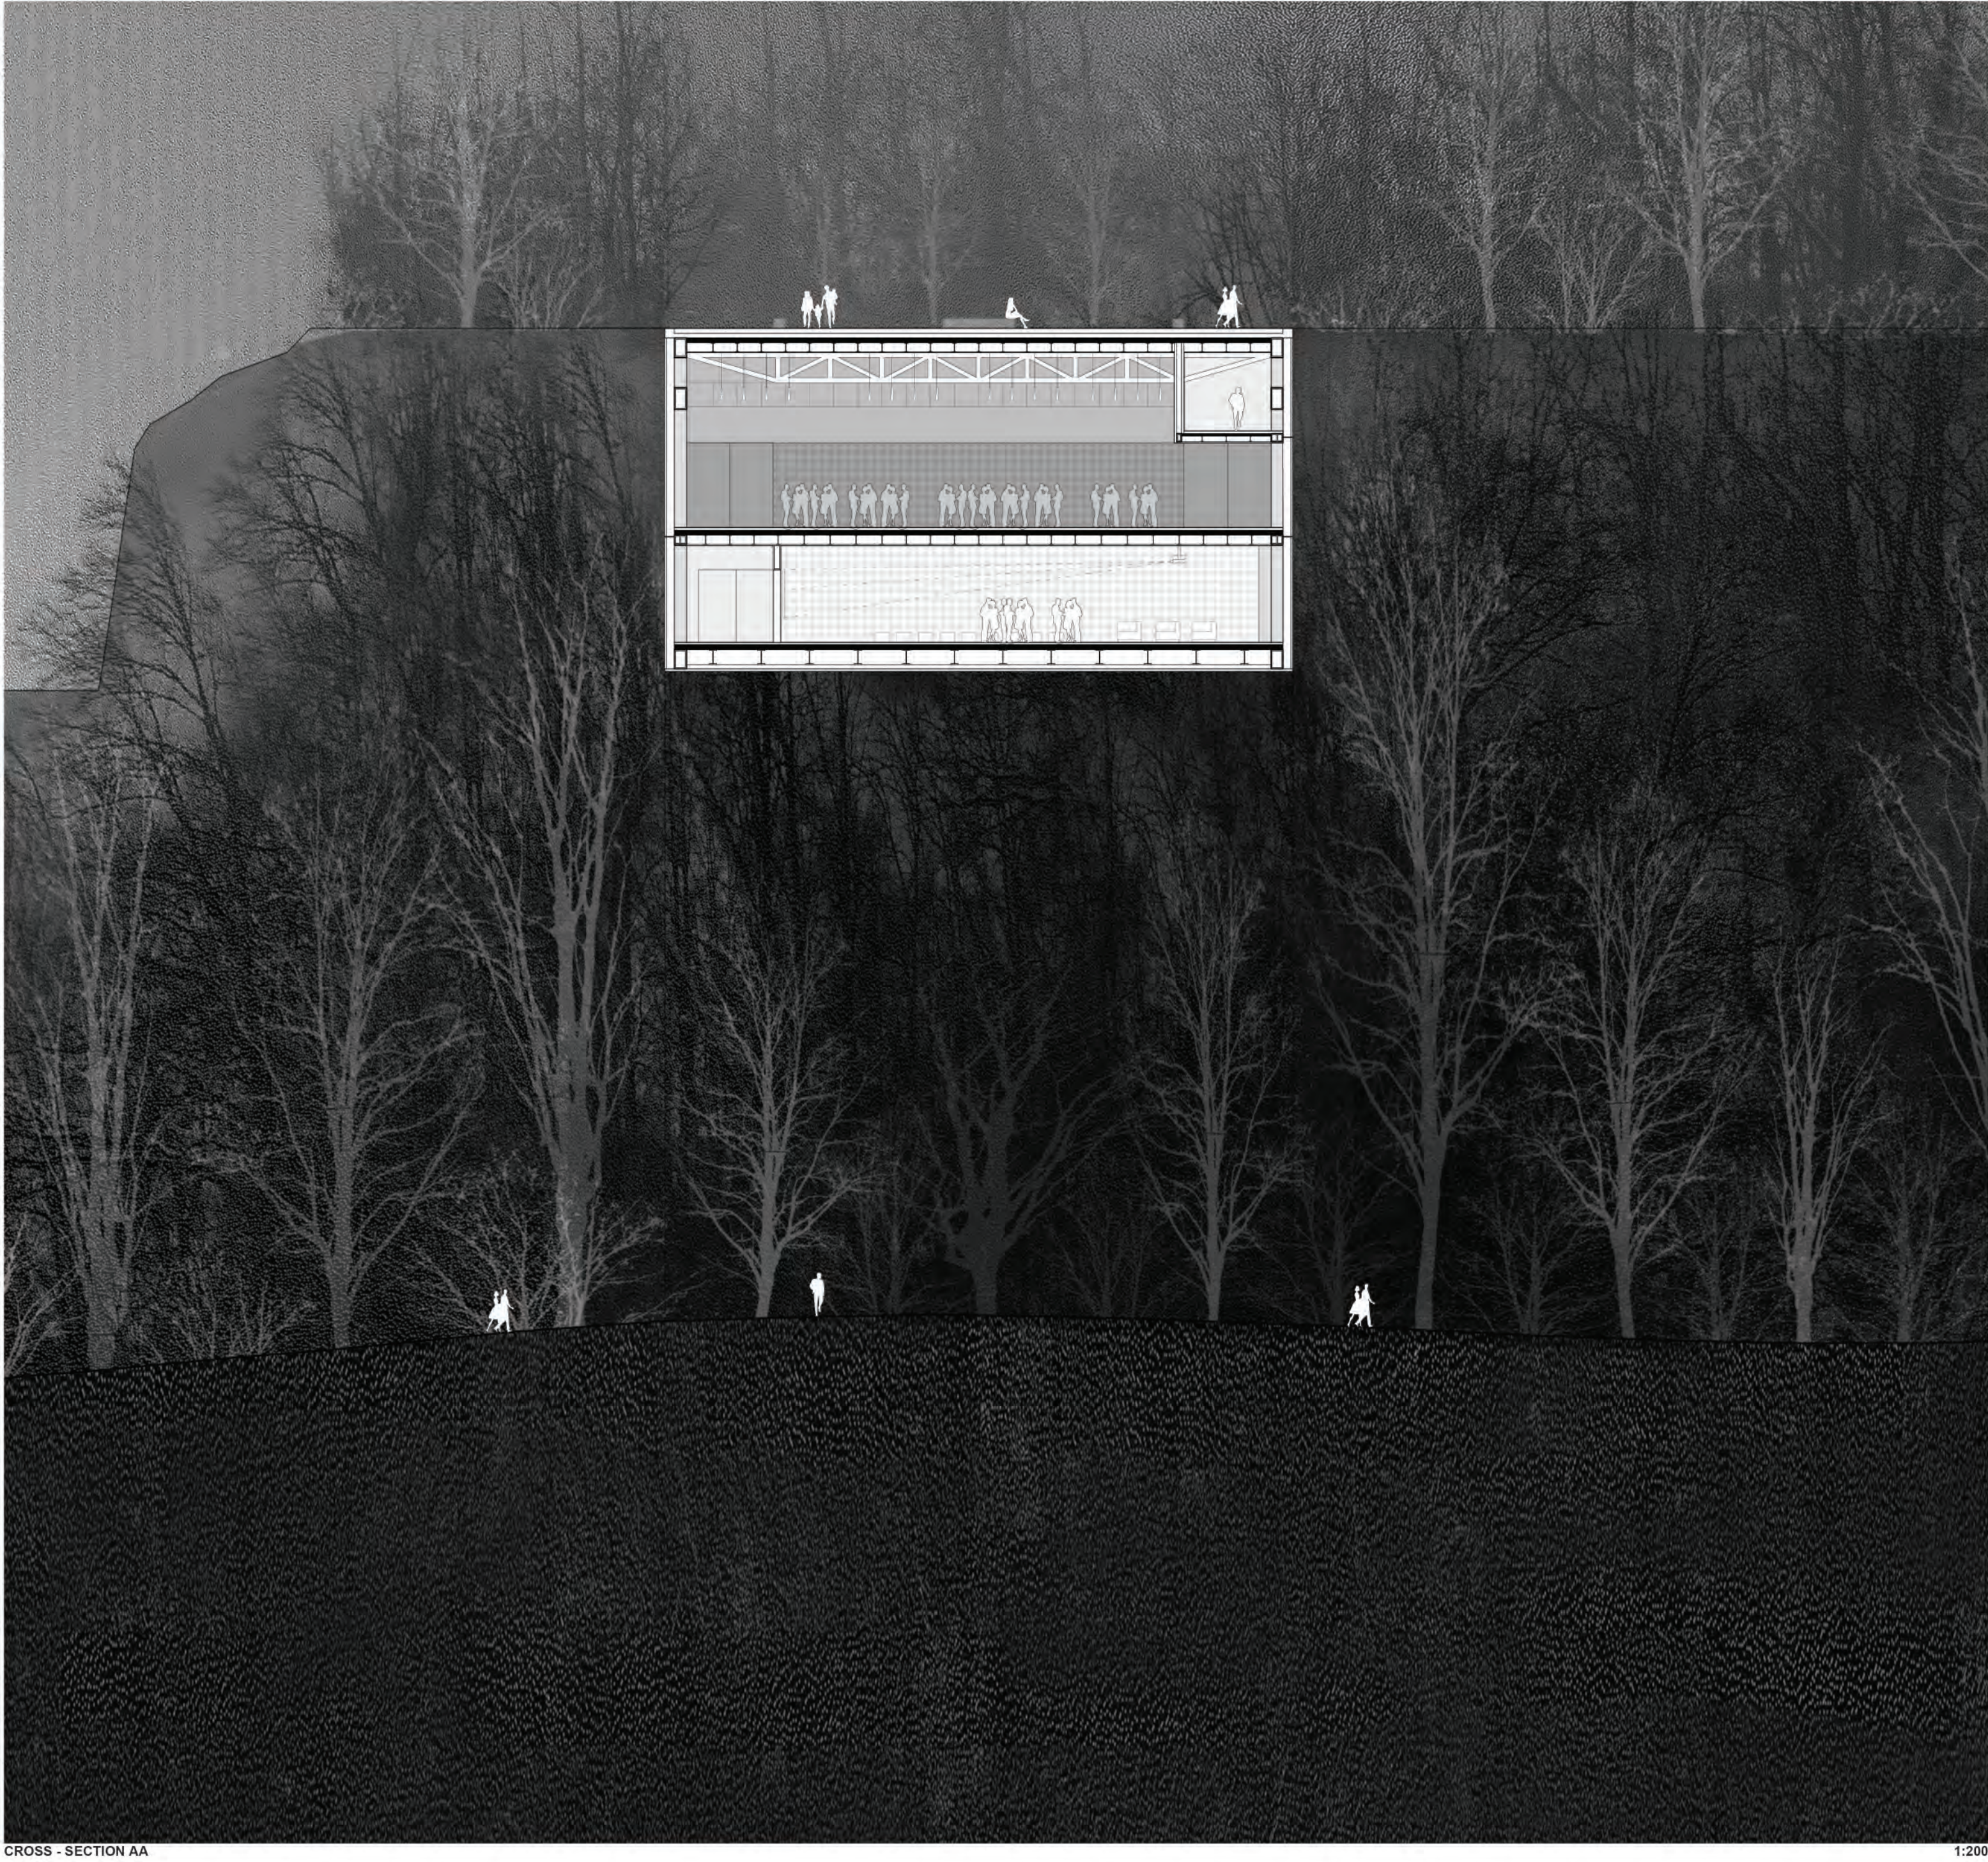

CROSS - SECTION AA 1:200

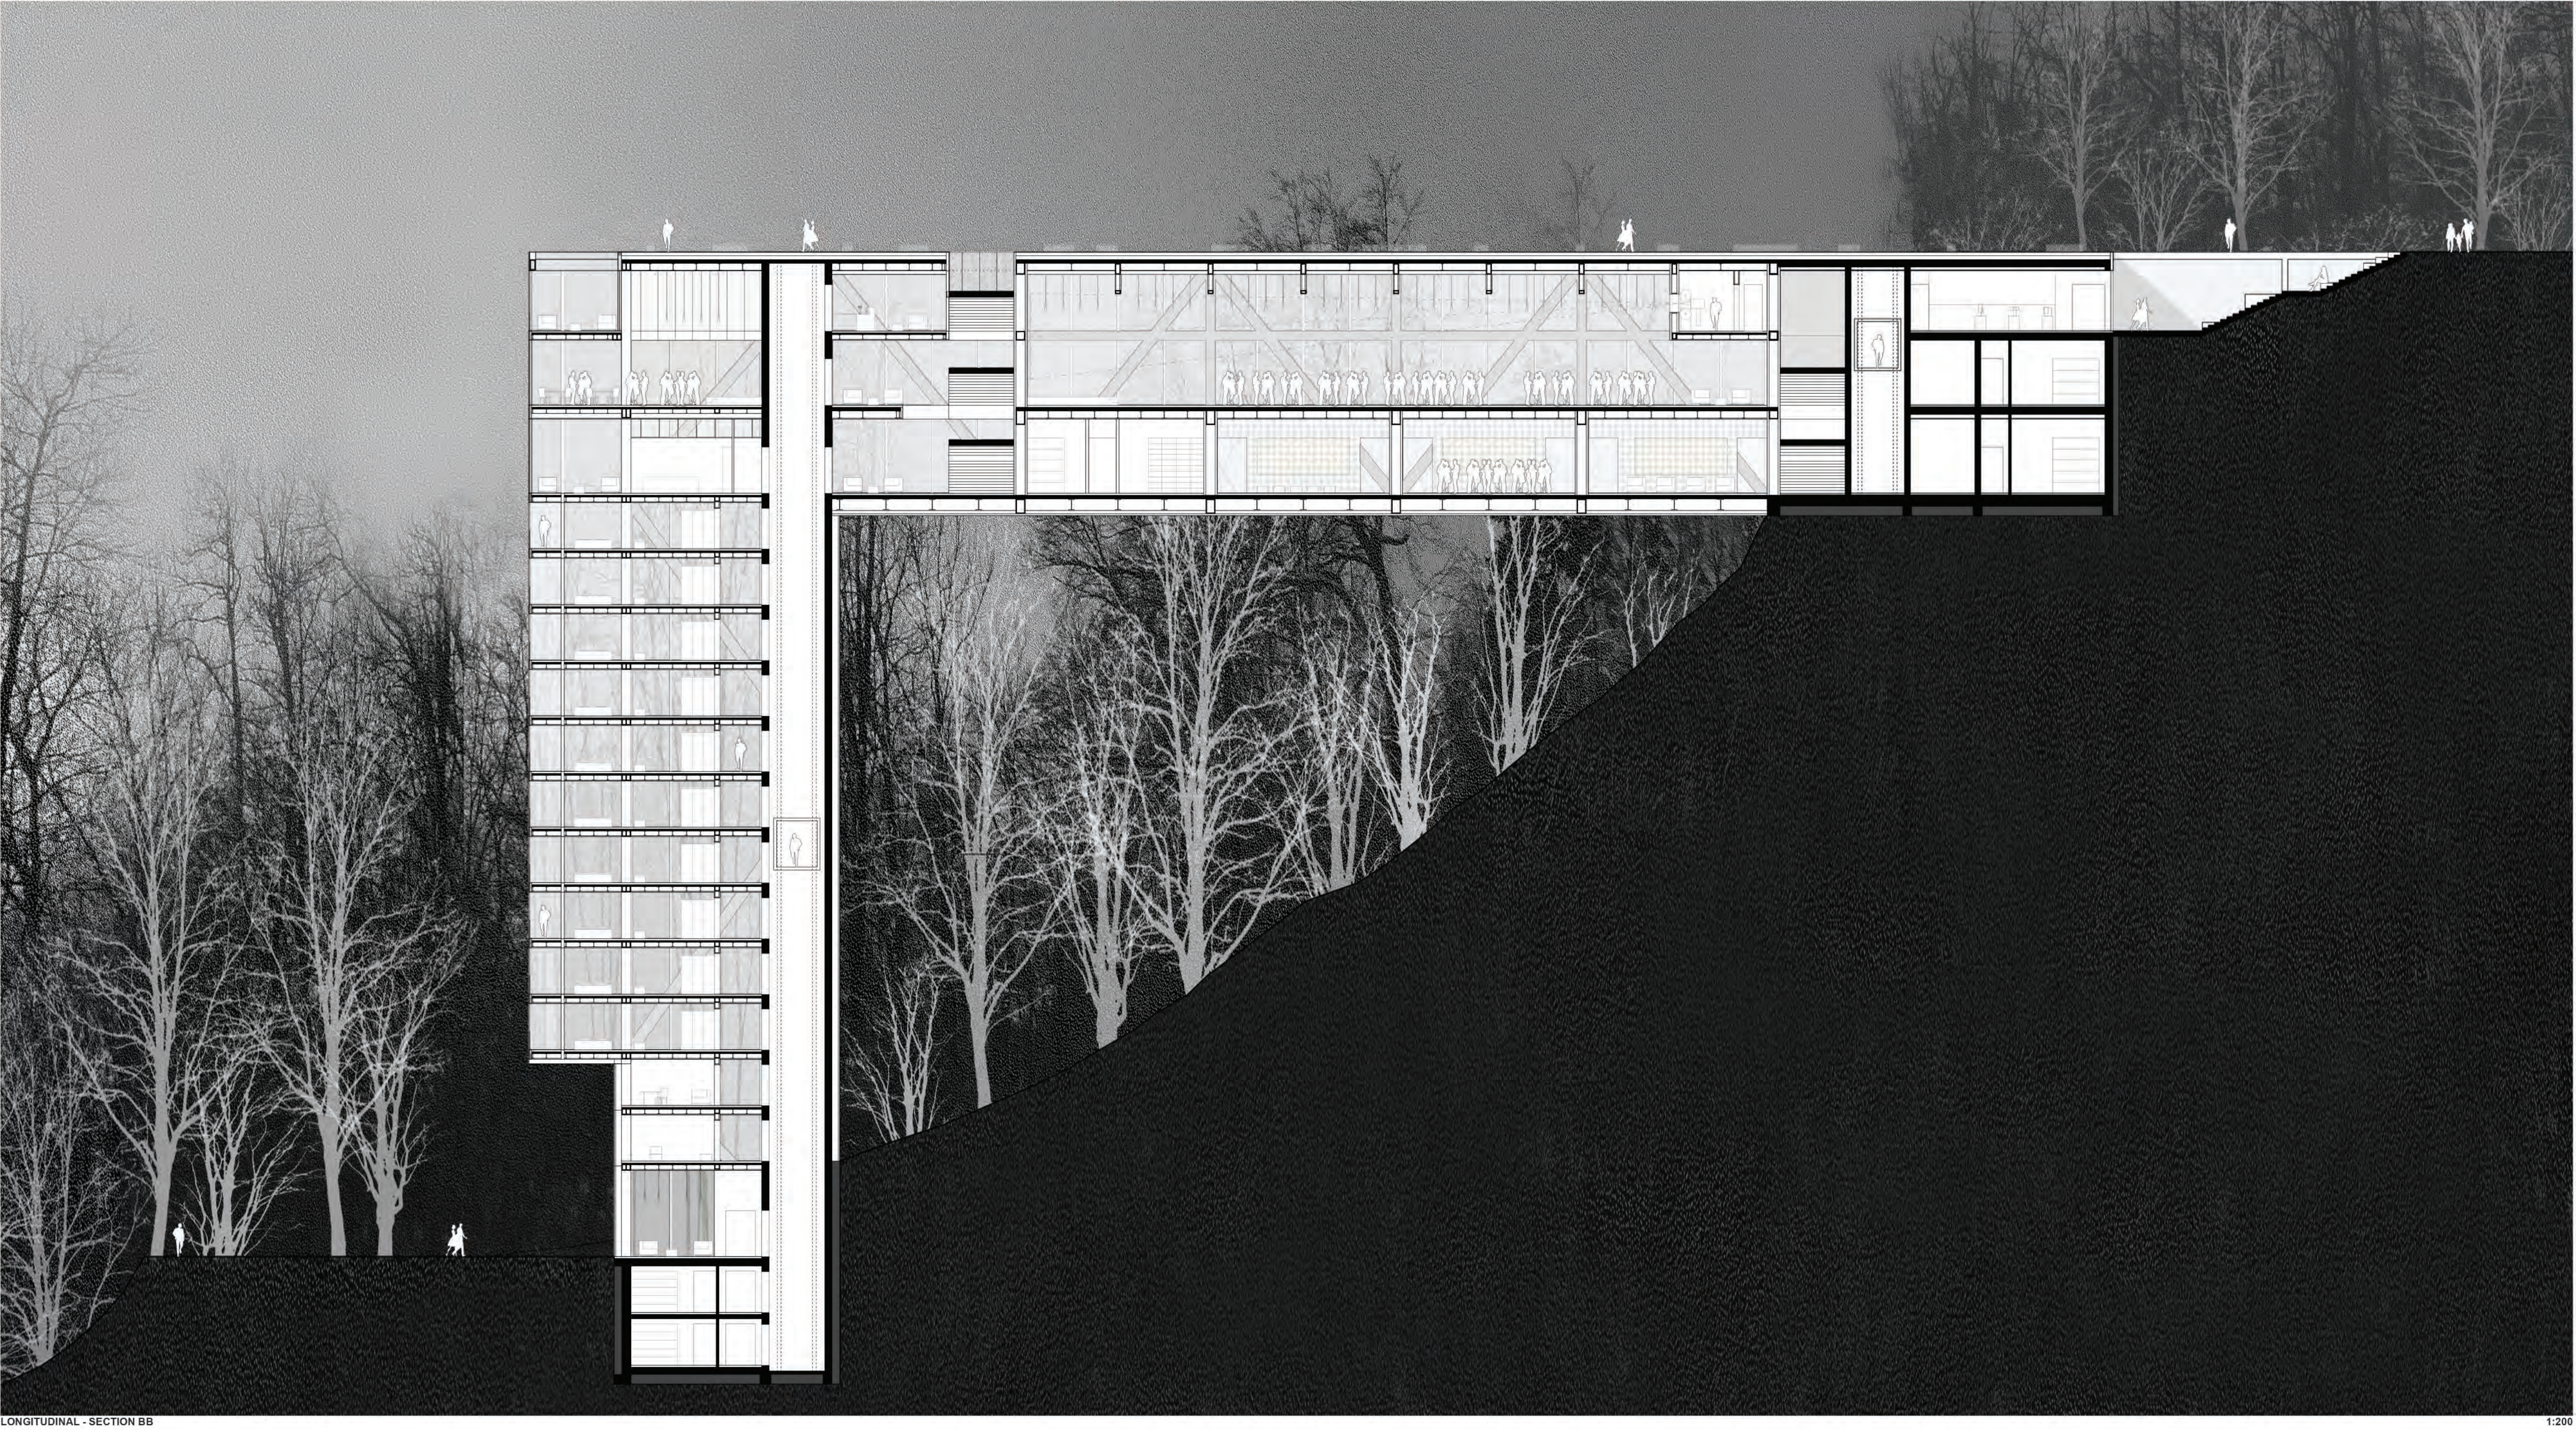

LONGITUDINAL - SECTION BB 1:200

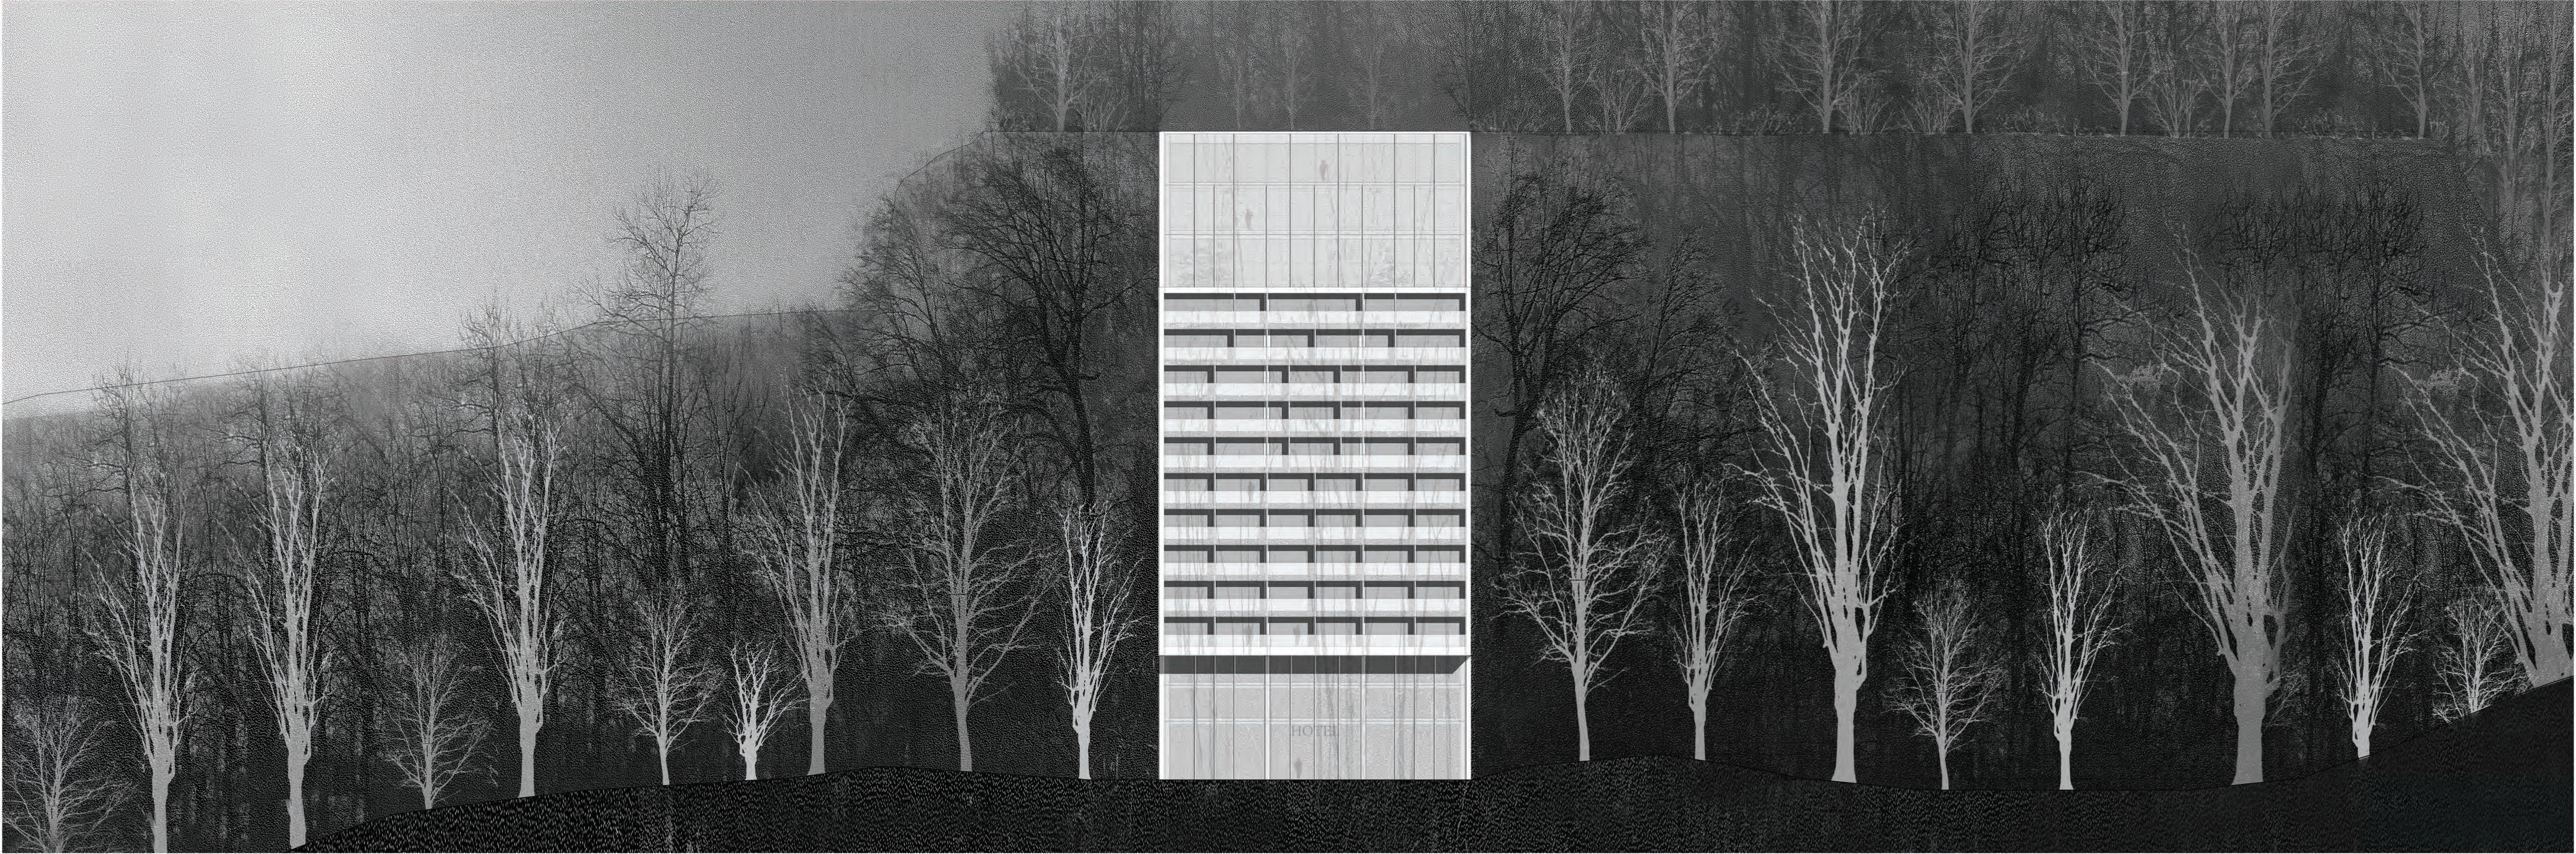

FRONTAL ELEVATION WITH SURROUNDINGS 1:200