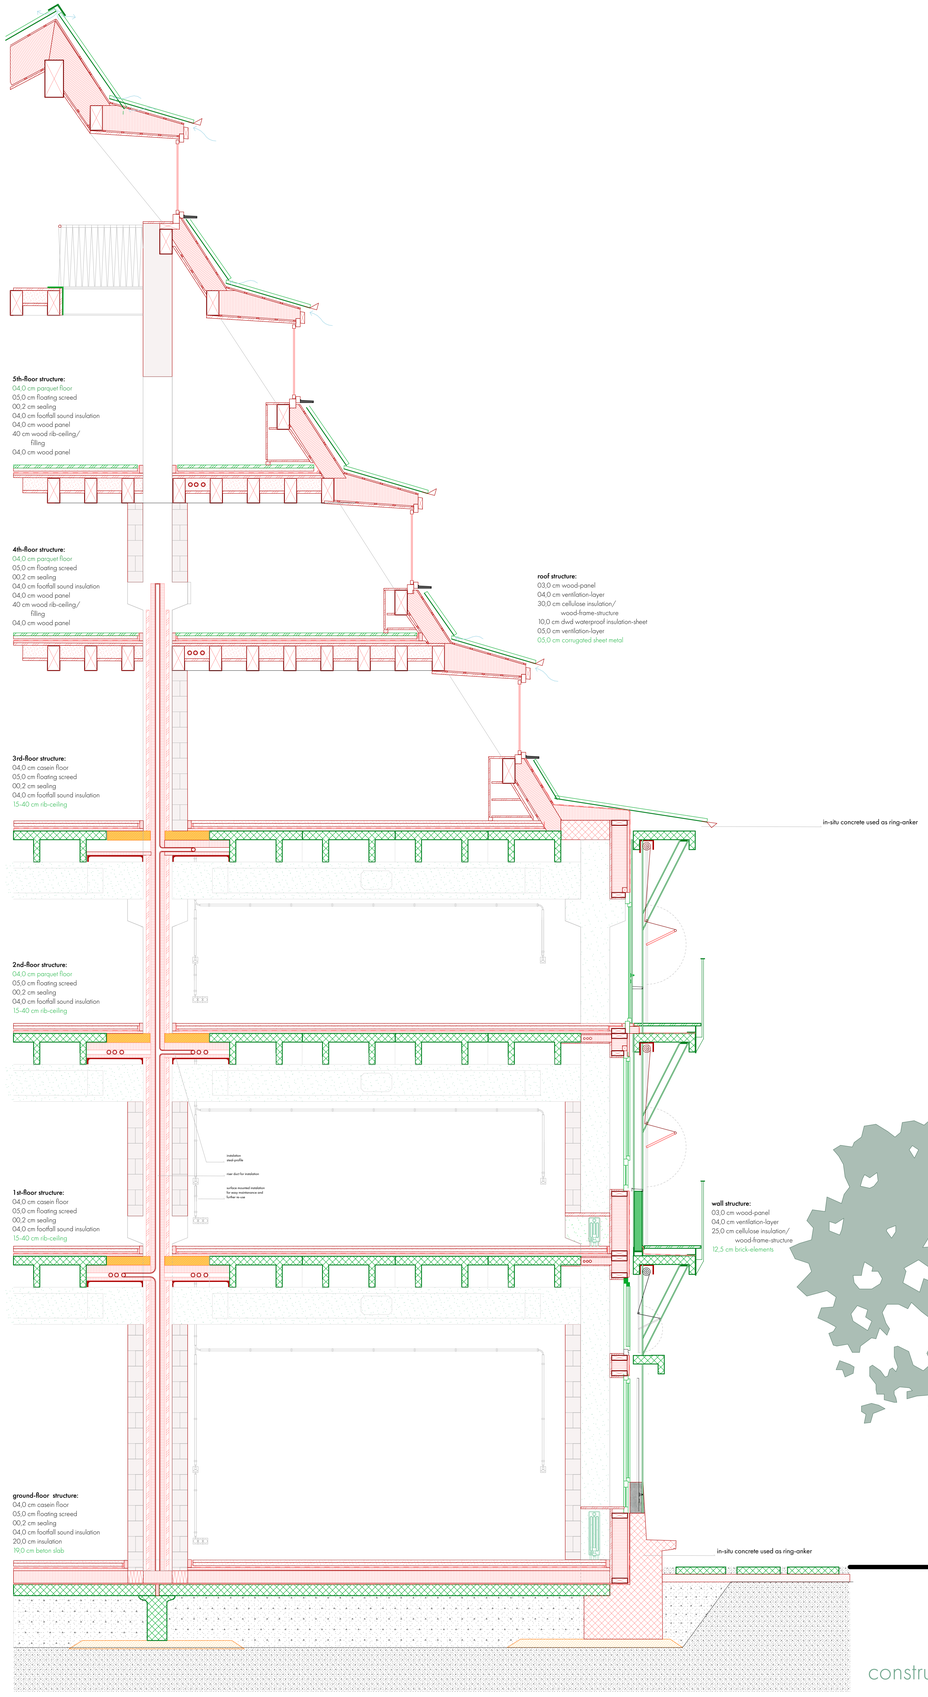

constructive section 1_33

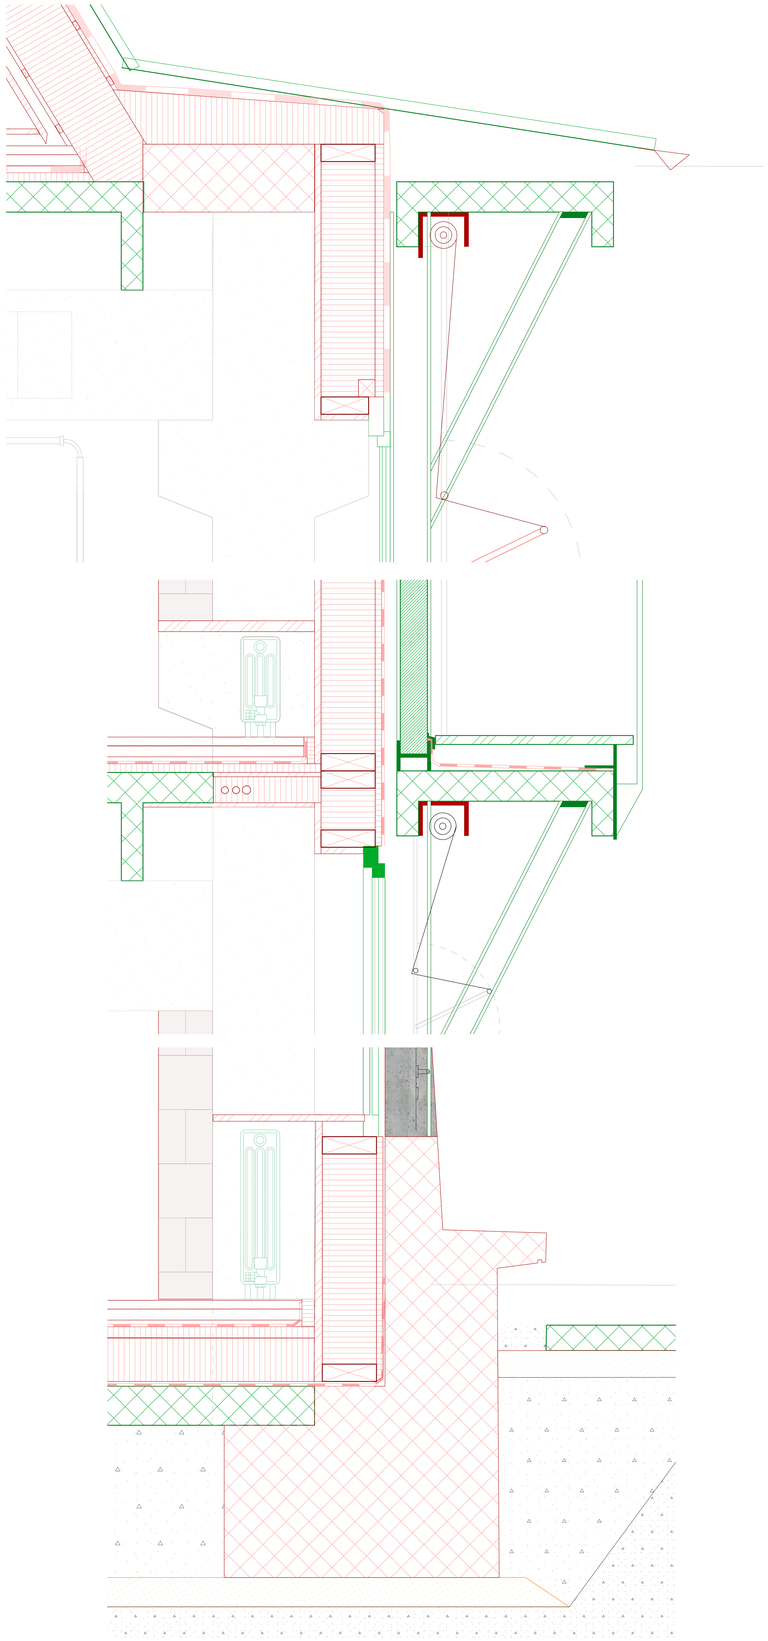

details 1_10