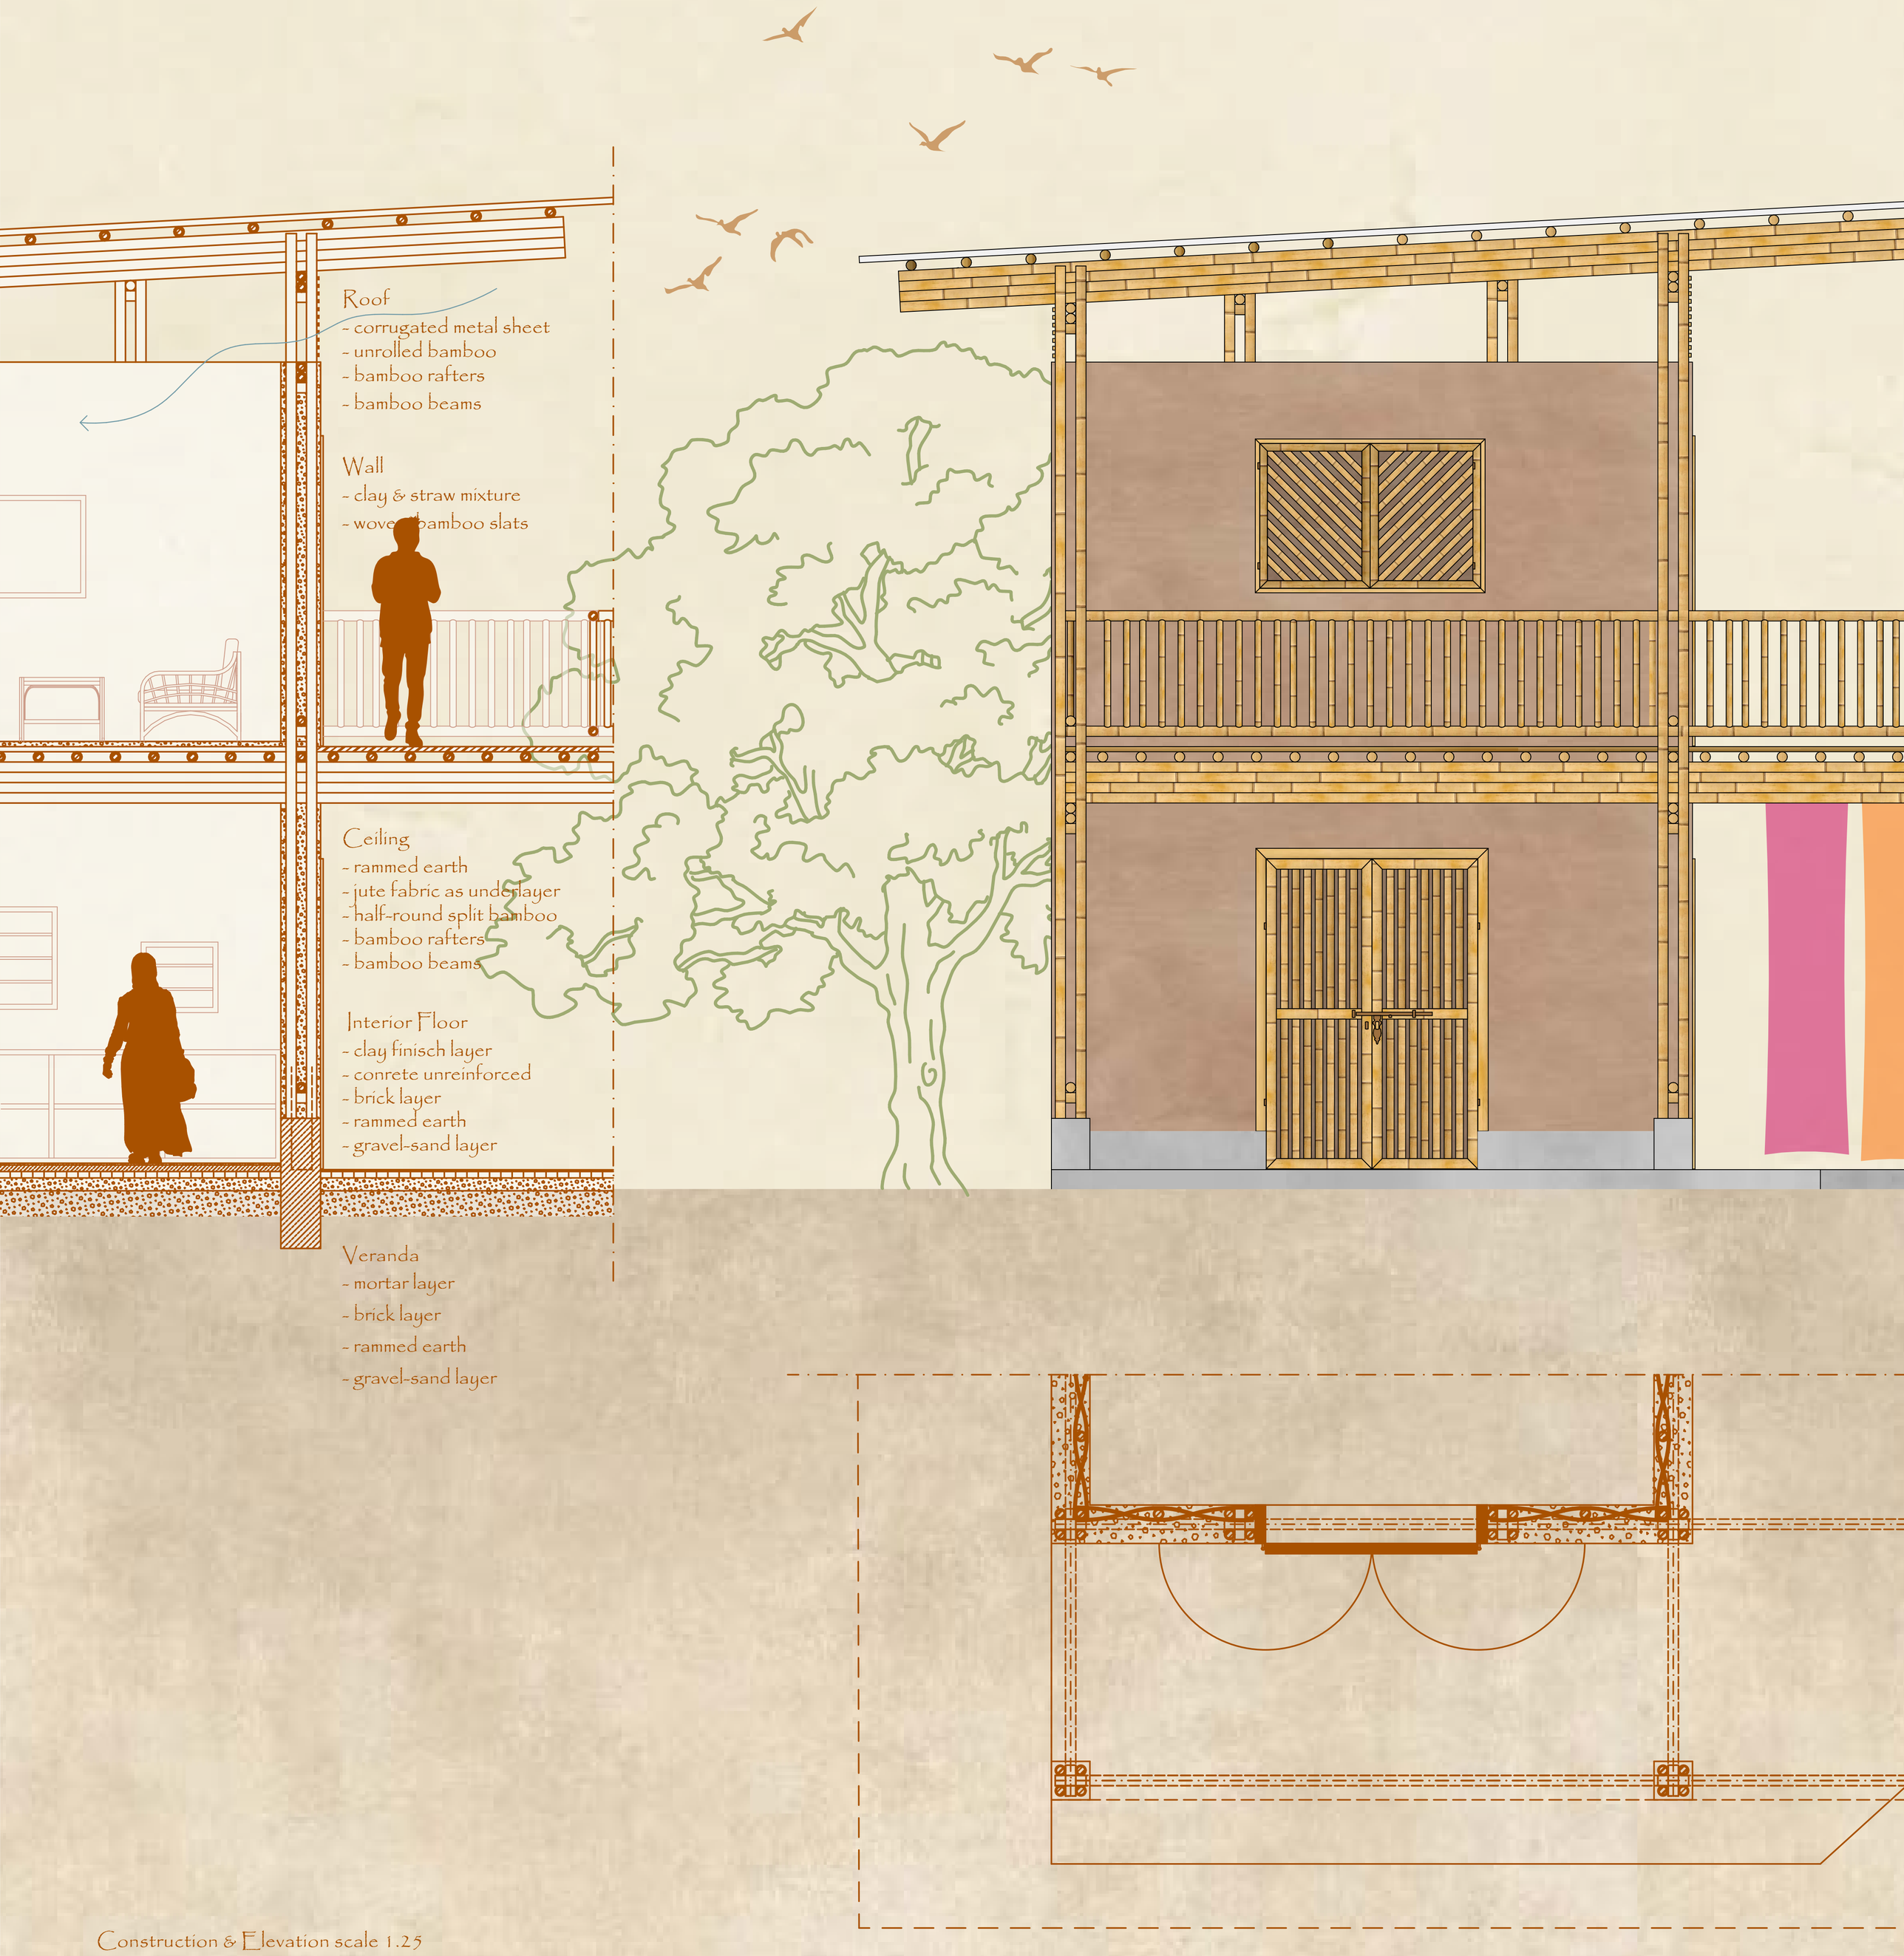

Construction & Elevation scale 1.25