



COUPE A-A 1:200

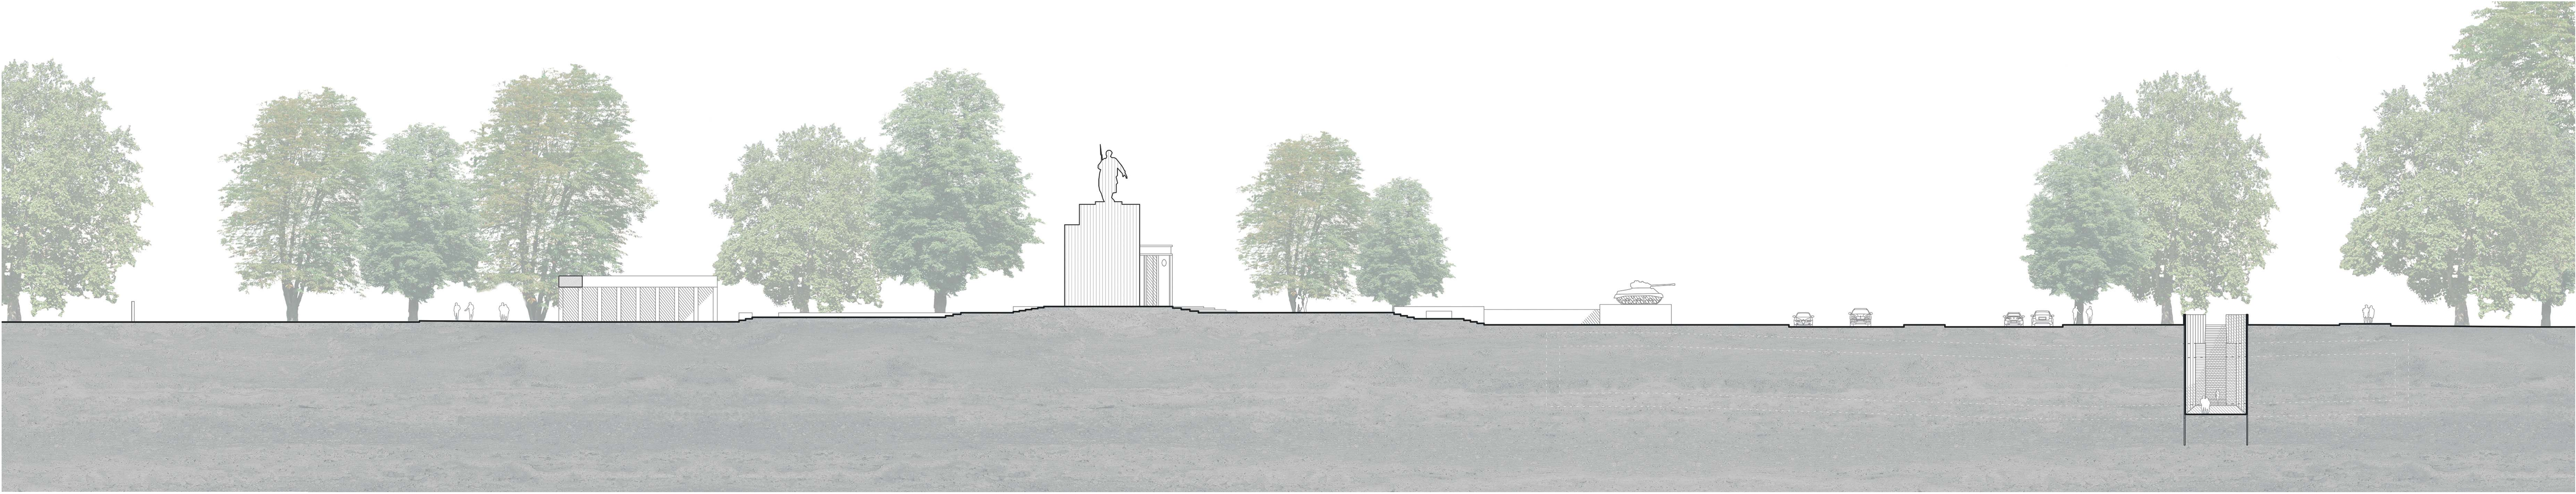

COUPE B-B 1:200

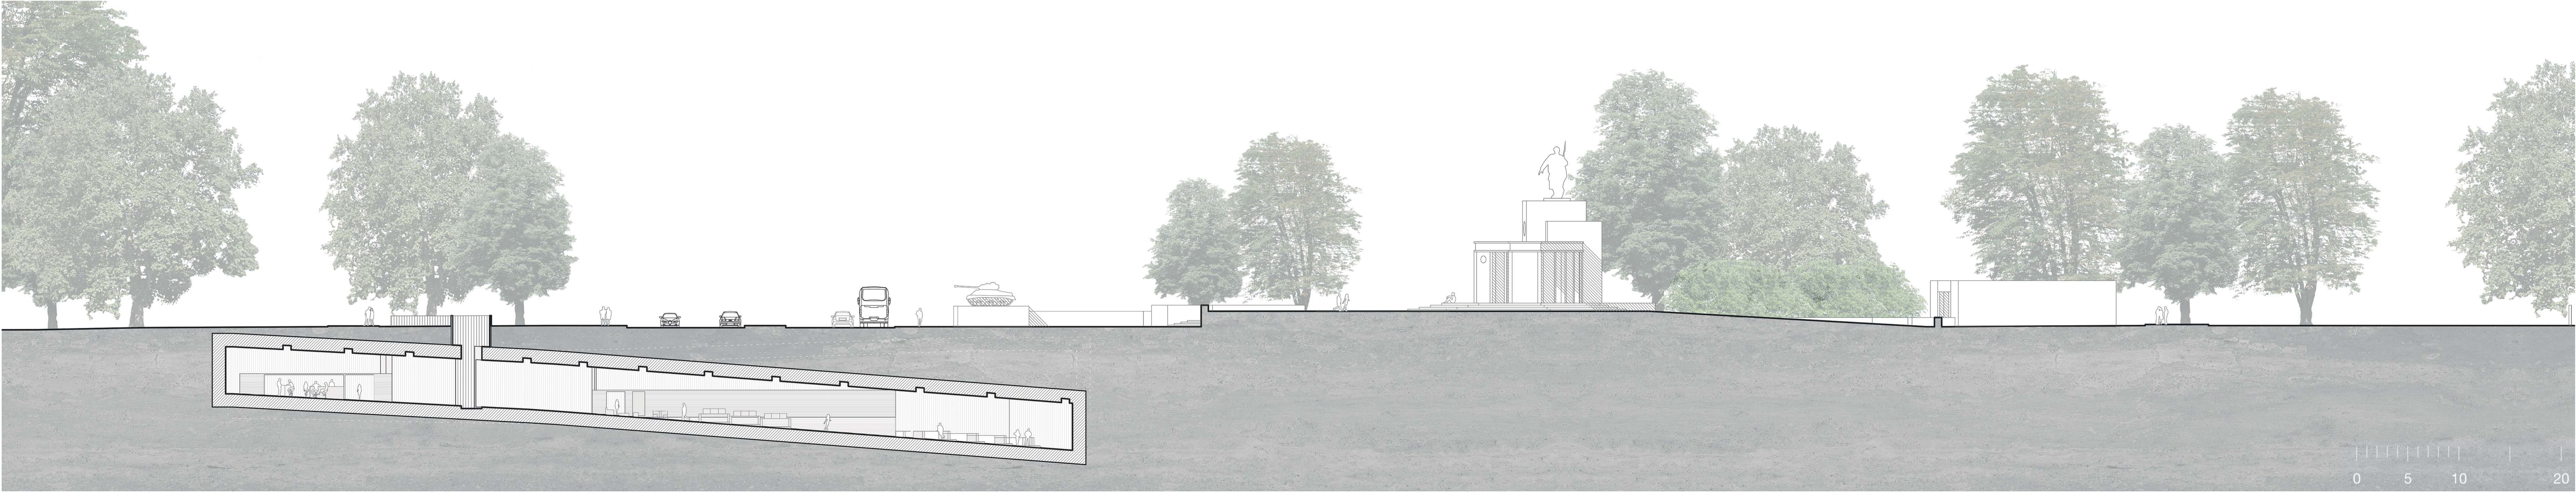

COUPE C-C 1:200

