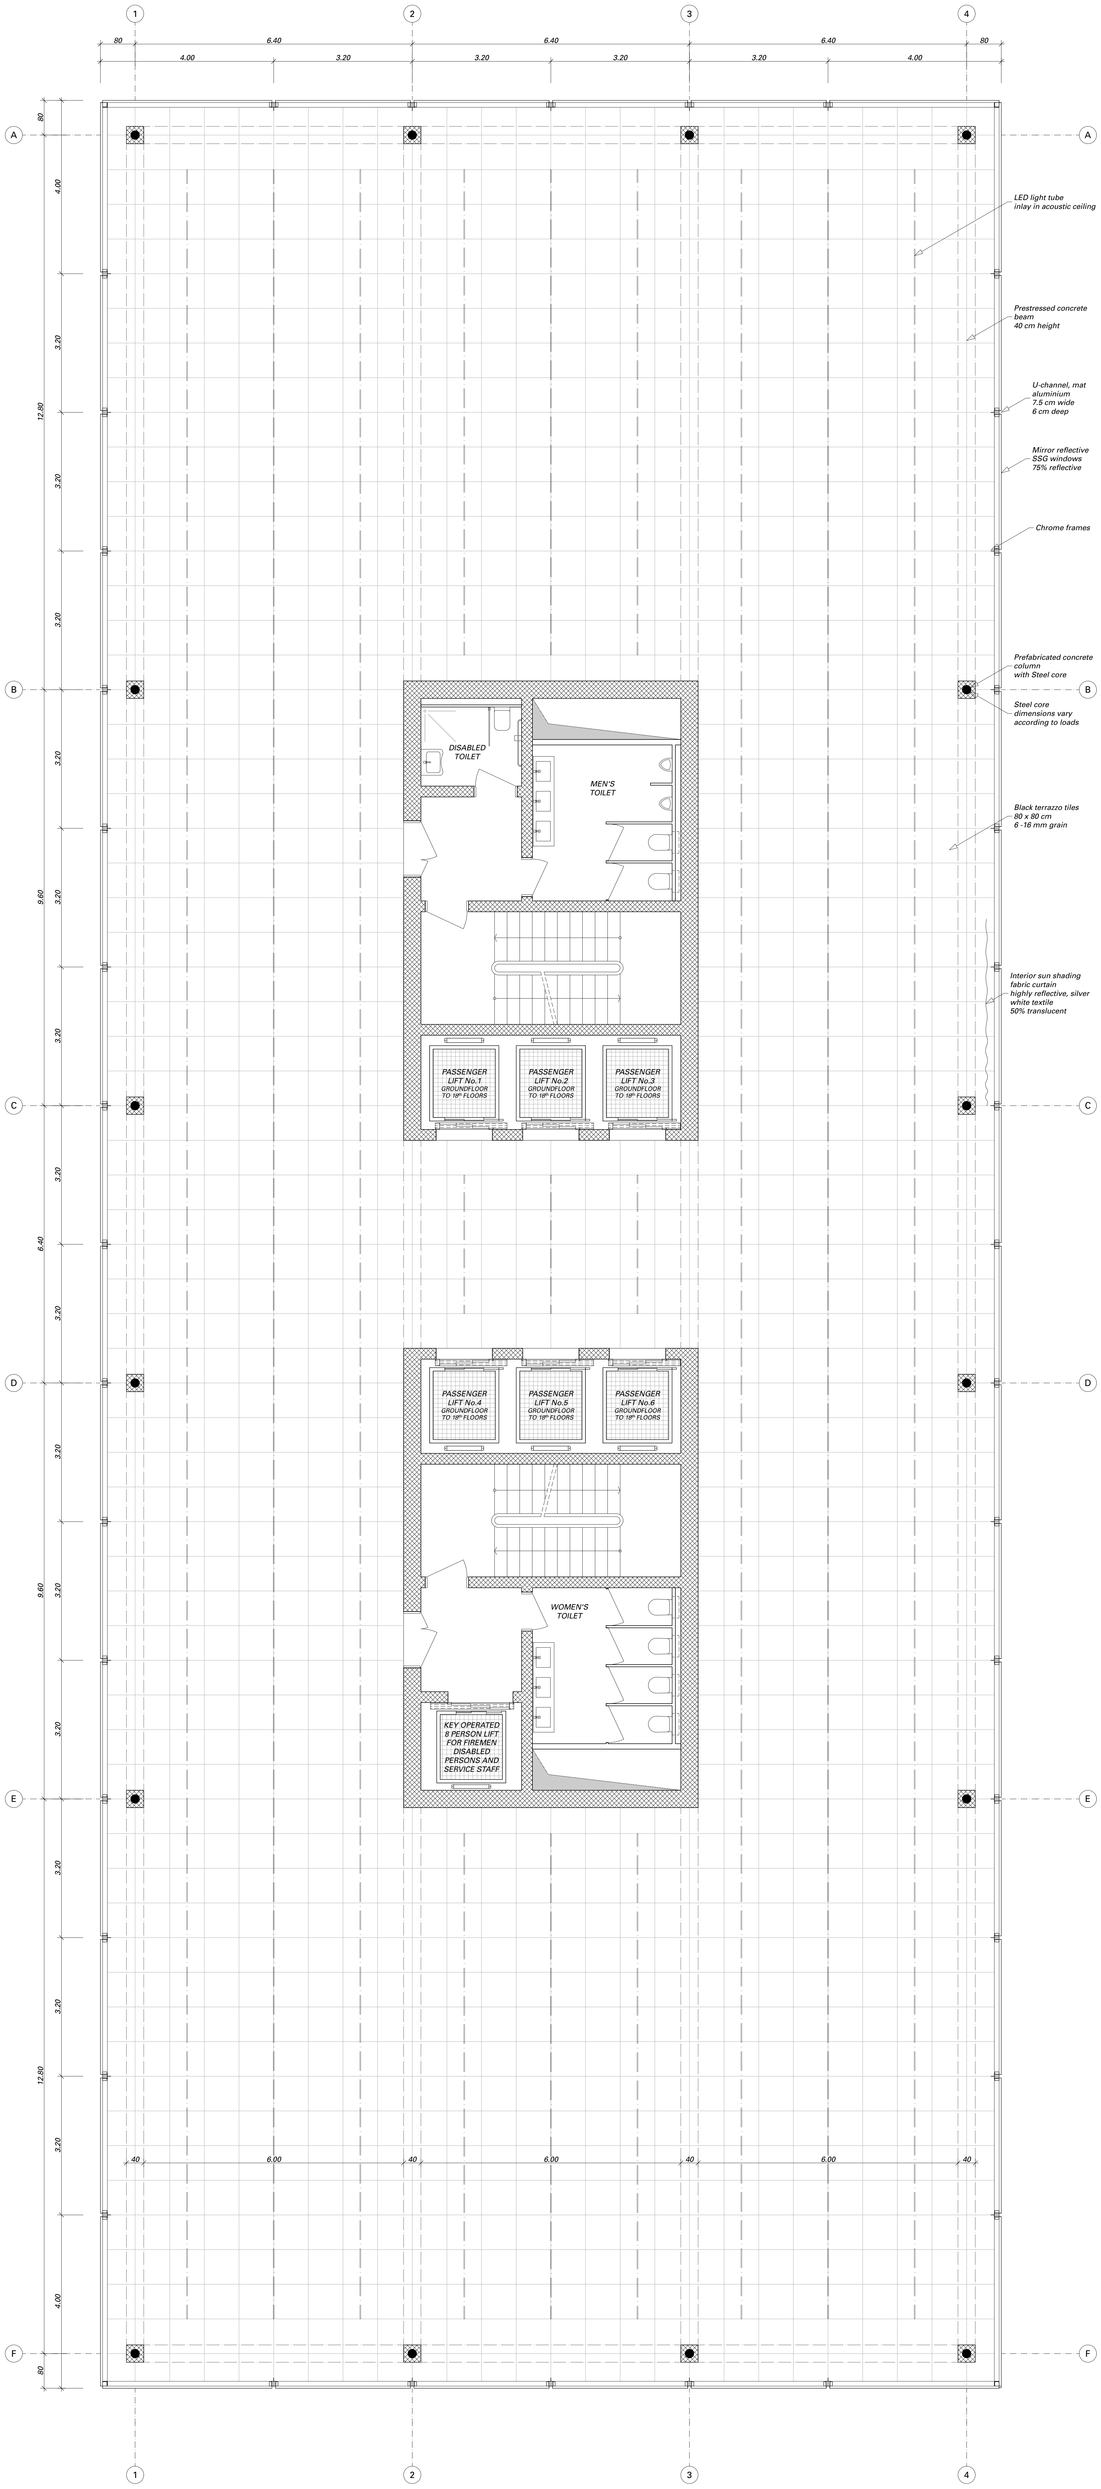
1
2
3
4
A
B
C
D
E
F
80
6.40
4.00
3.20
12.80
9.60
6.40
40
6.00
LED light tube
inlay in acoustic ceiling
Prestressed concrete
beam
40 cm height
U-channel, mat
aluminium
7.5 cm wide
6 cm deep
Mirror reflective
SSG windows
75% reflective
Chrome frames
Prefabricated concrete
column
with Steel core
Steel core
dimensions vary
according to loads
Black terrazzo tiles
80 x 80 cm
6 -16 mm grain
Interior sun shading
fabric curtain
highly reflective, silver
white textile
50% translucent
DISABLED
TOILET
MEN'S
TOILET
PASSENGER
LIFT No.1
GROUNDFLOOR
TO 19th FLOORS
PASSENGER
LIFT No.2
GROUNDFLOOR
TO 19th FLOORS
PASSENGER
LIFT No.3
GROUNDFLOOR
TO 19th FLOORS
PASSENGER
LIFT No.4
GROUNDFLOOR
TO 19th FLOORS
PASSENGER
LIFT No.5
GROUNDFLOOR
TO 19th FLOORS
PASSENGER
LIFT No.6
GROUNDFLOOR
TO 19th FLOORS
WOMEN'S
TOILET
KEY OPERATED
8 PERSON LIFT
FOR FIREMEN
DISABLED
PERSONS AND
SERVICE STAFF