



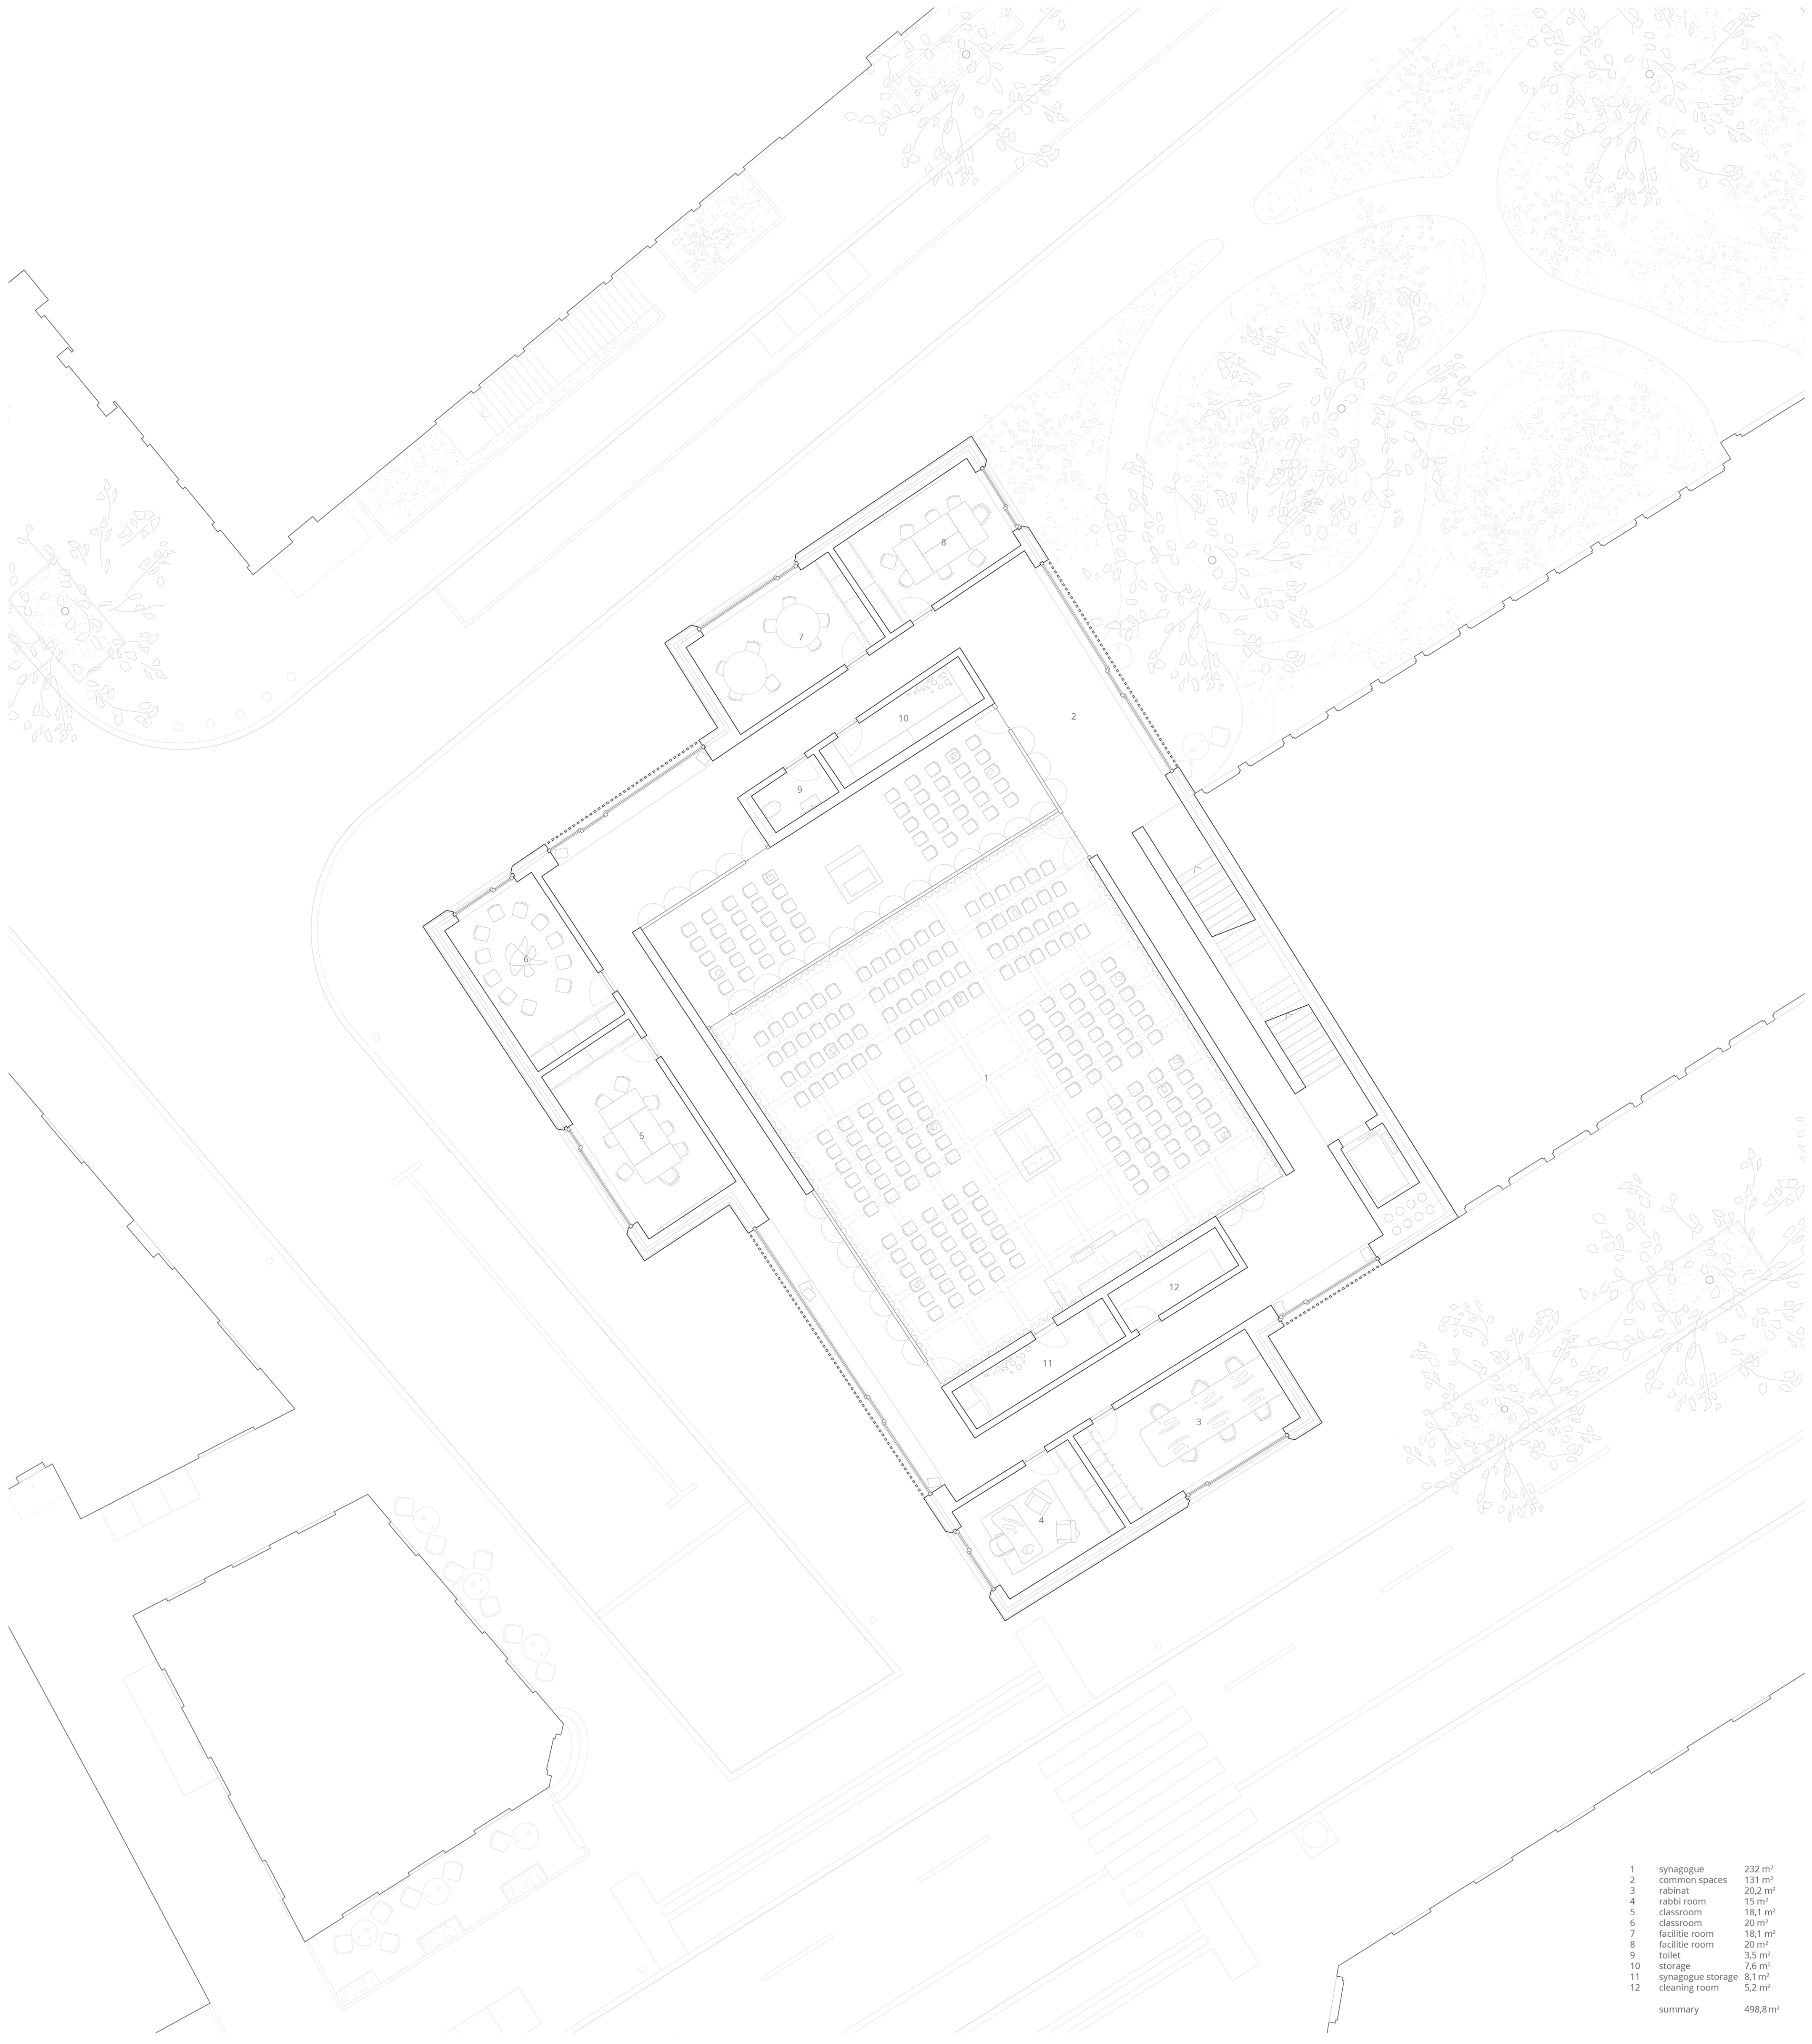

1st & 2nd floor
1:100

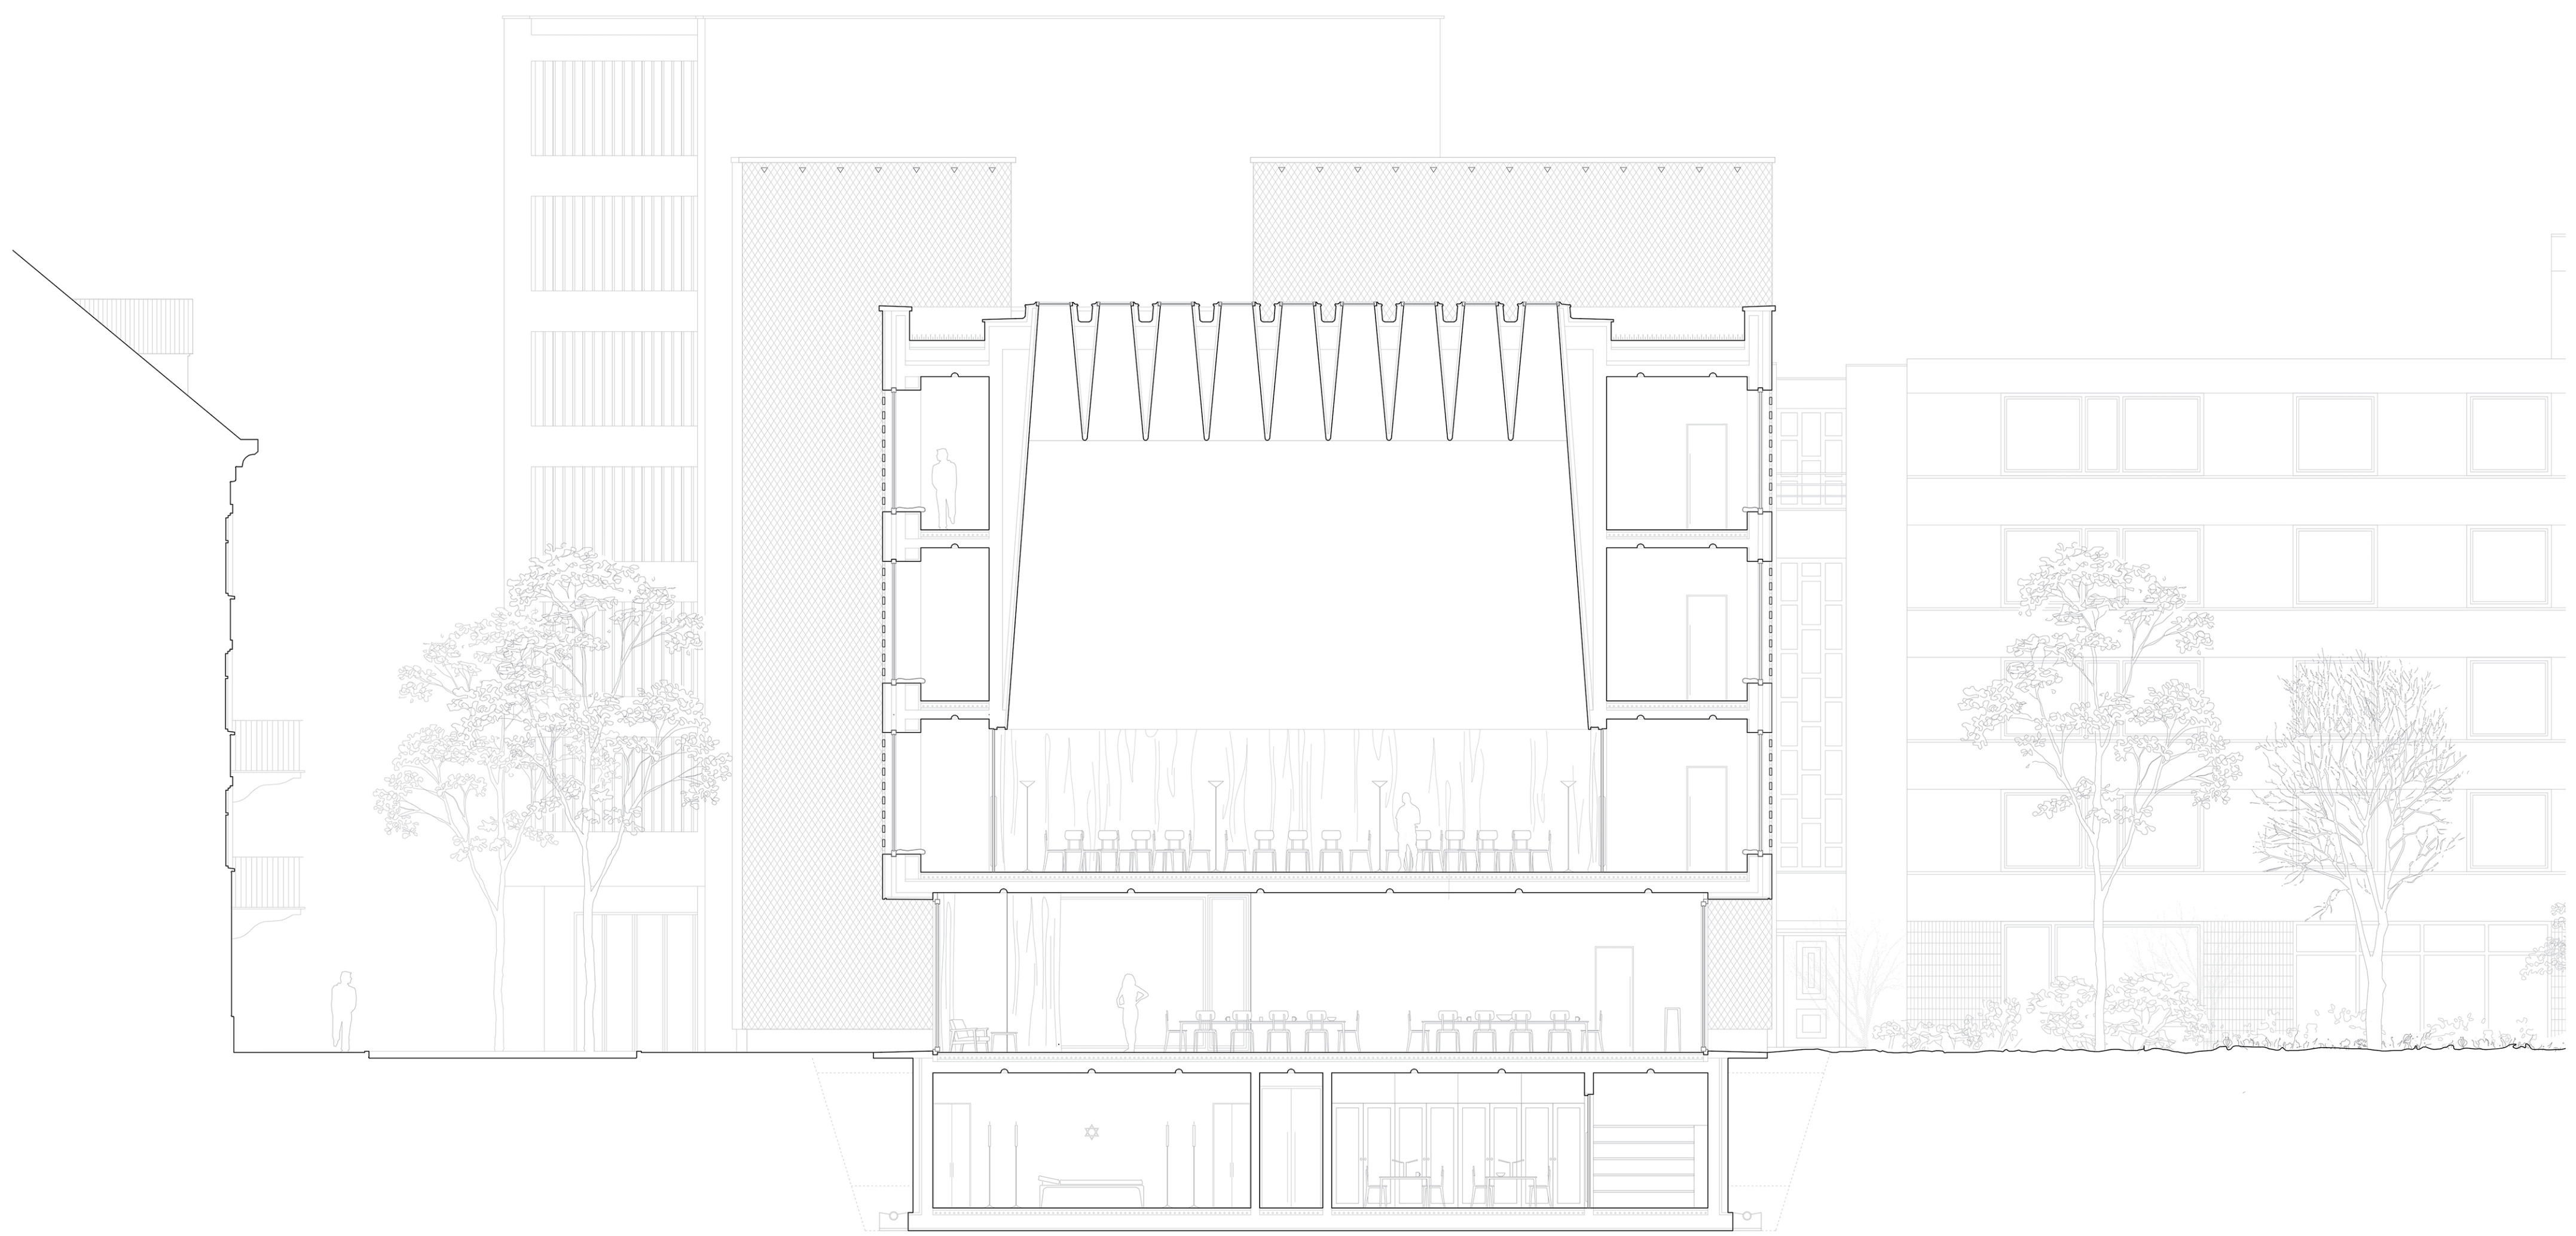

cross section
1:100