



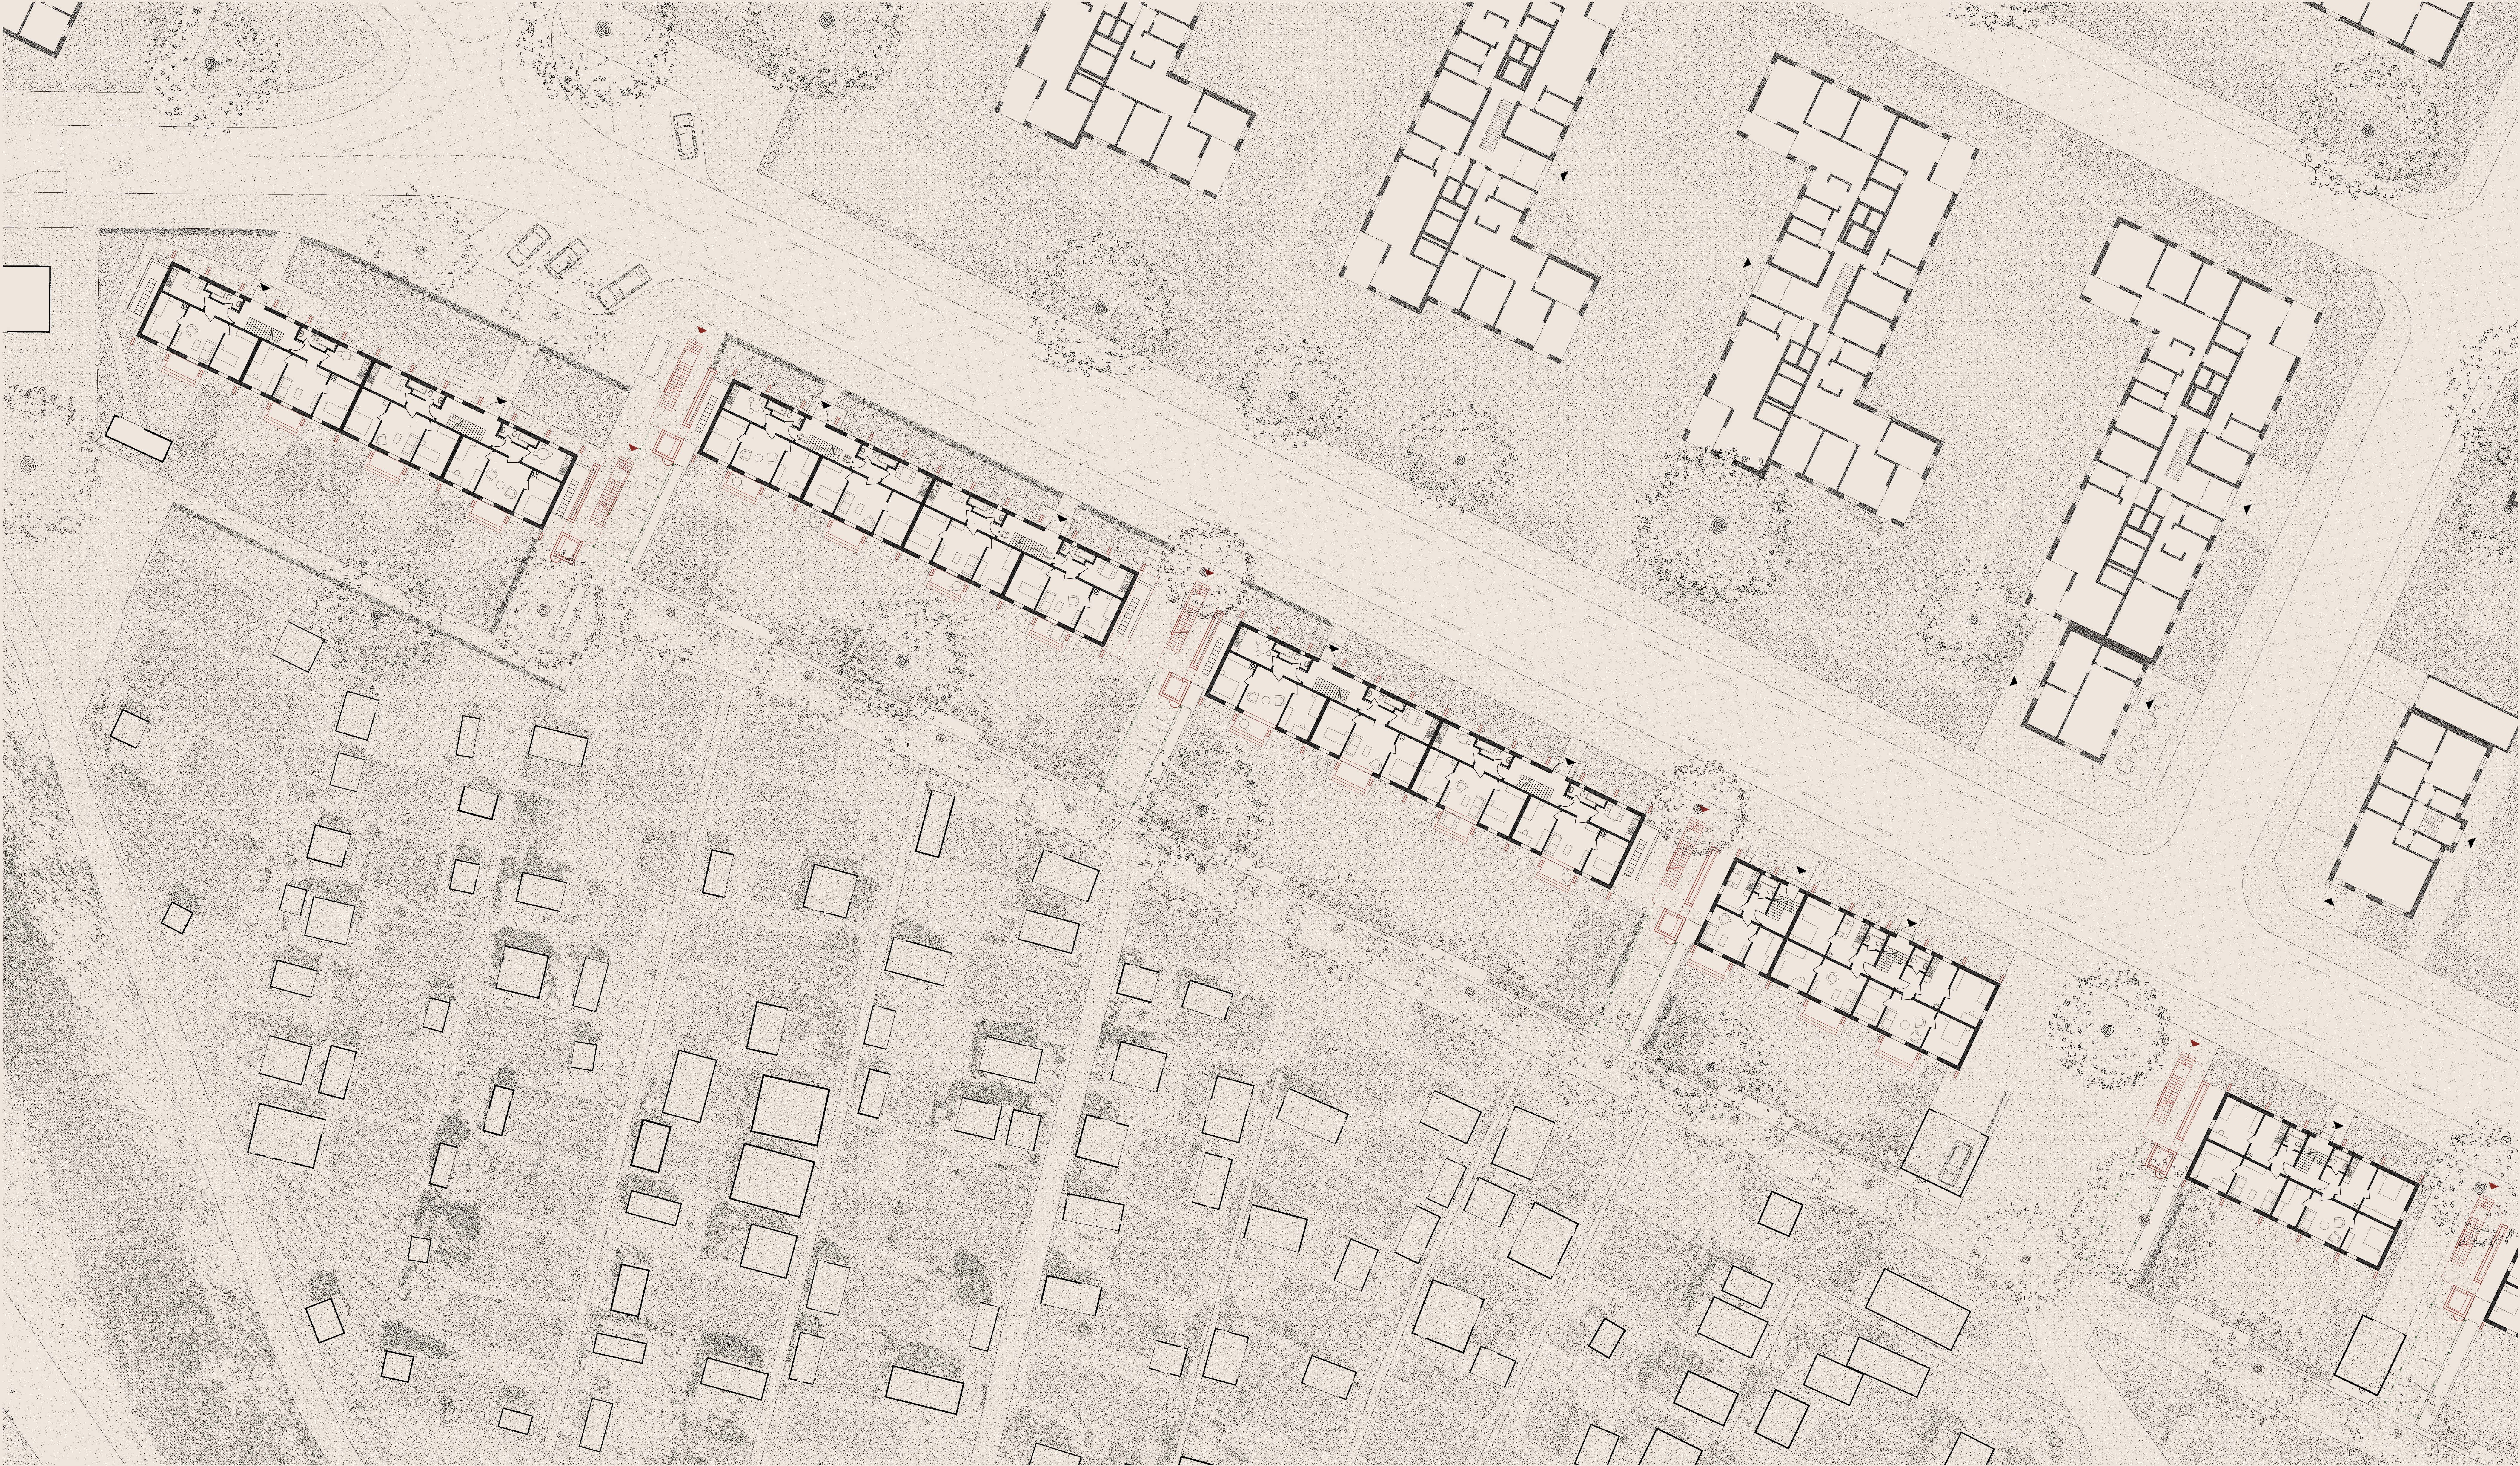

erdgeschoss 1:200

1 1 1 1 1
0 2 5 10m

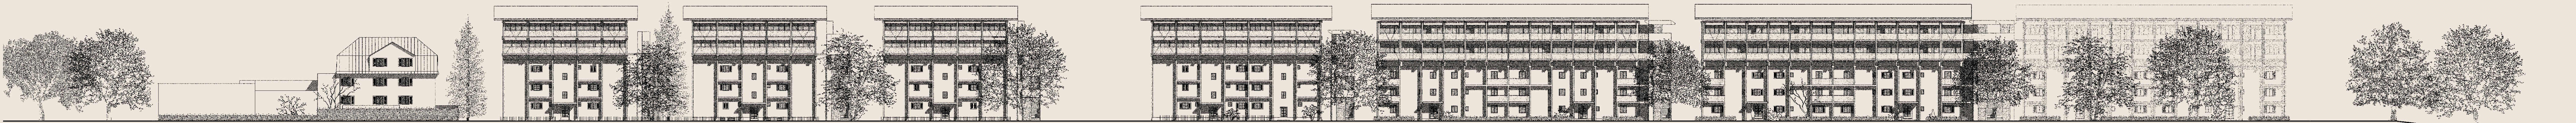

north facade 1:500