


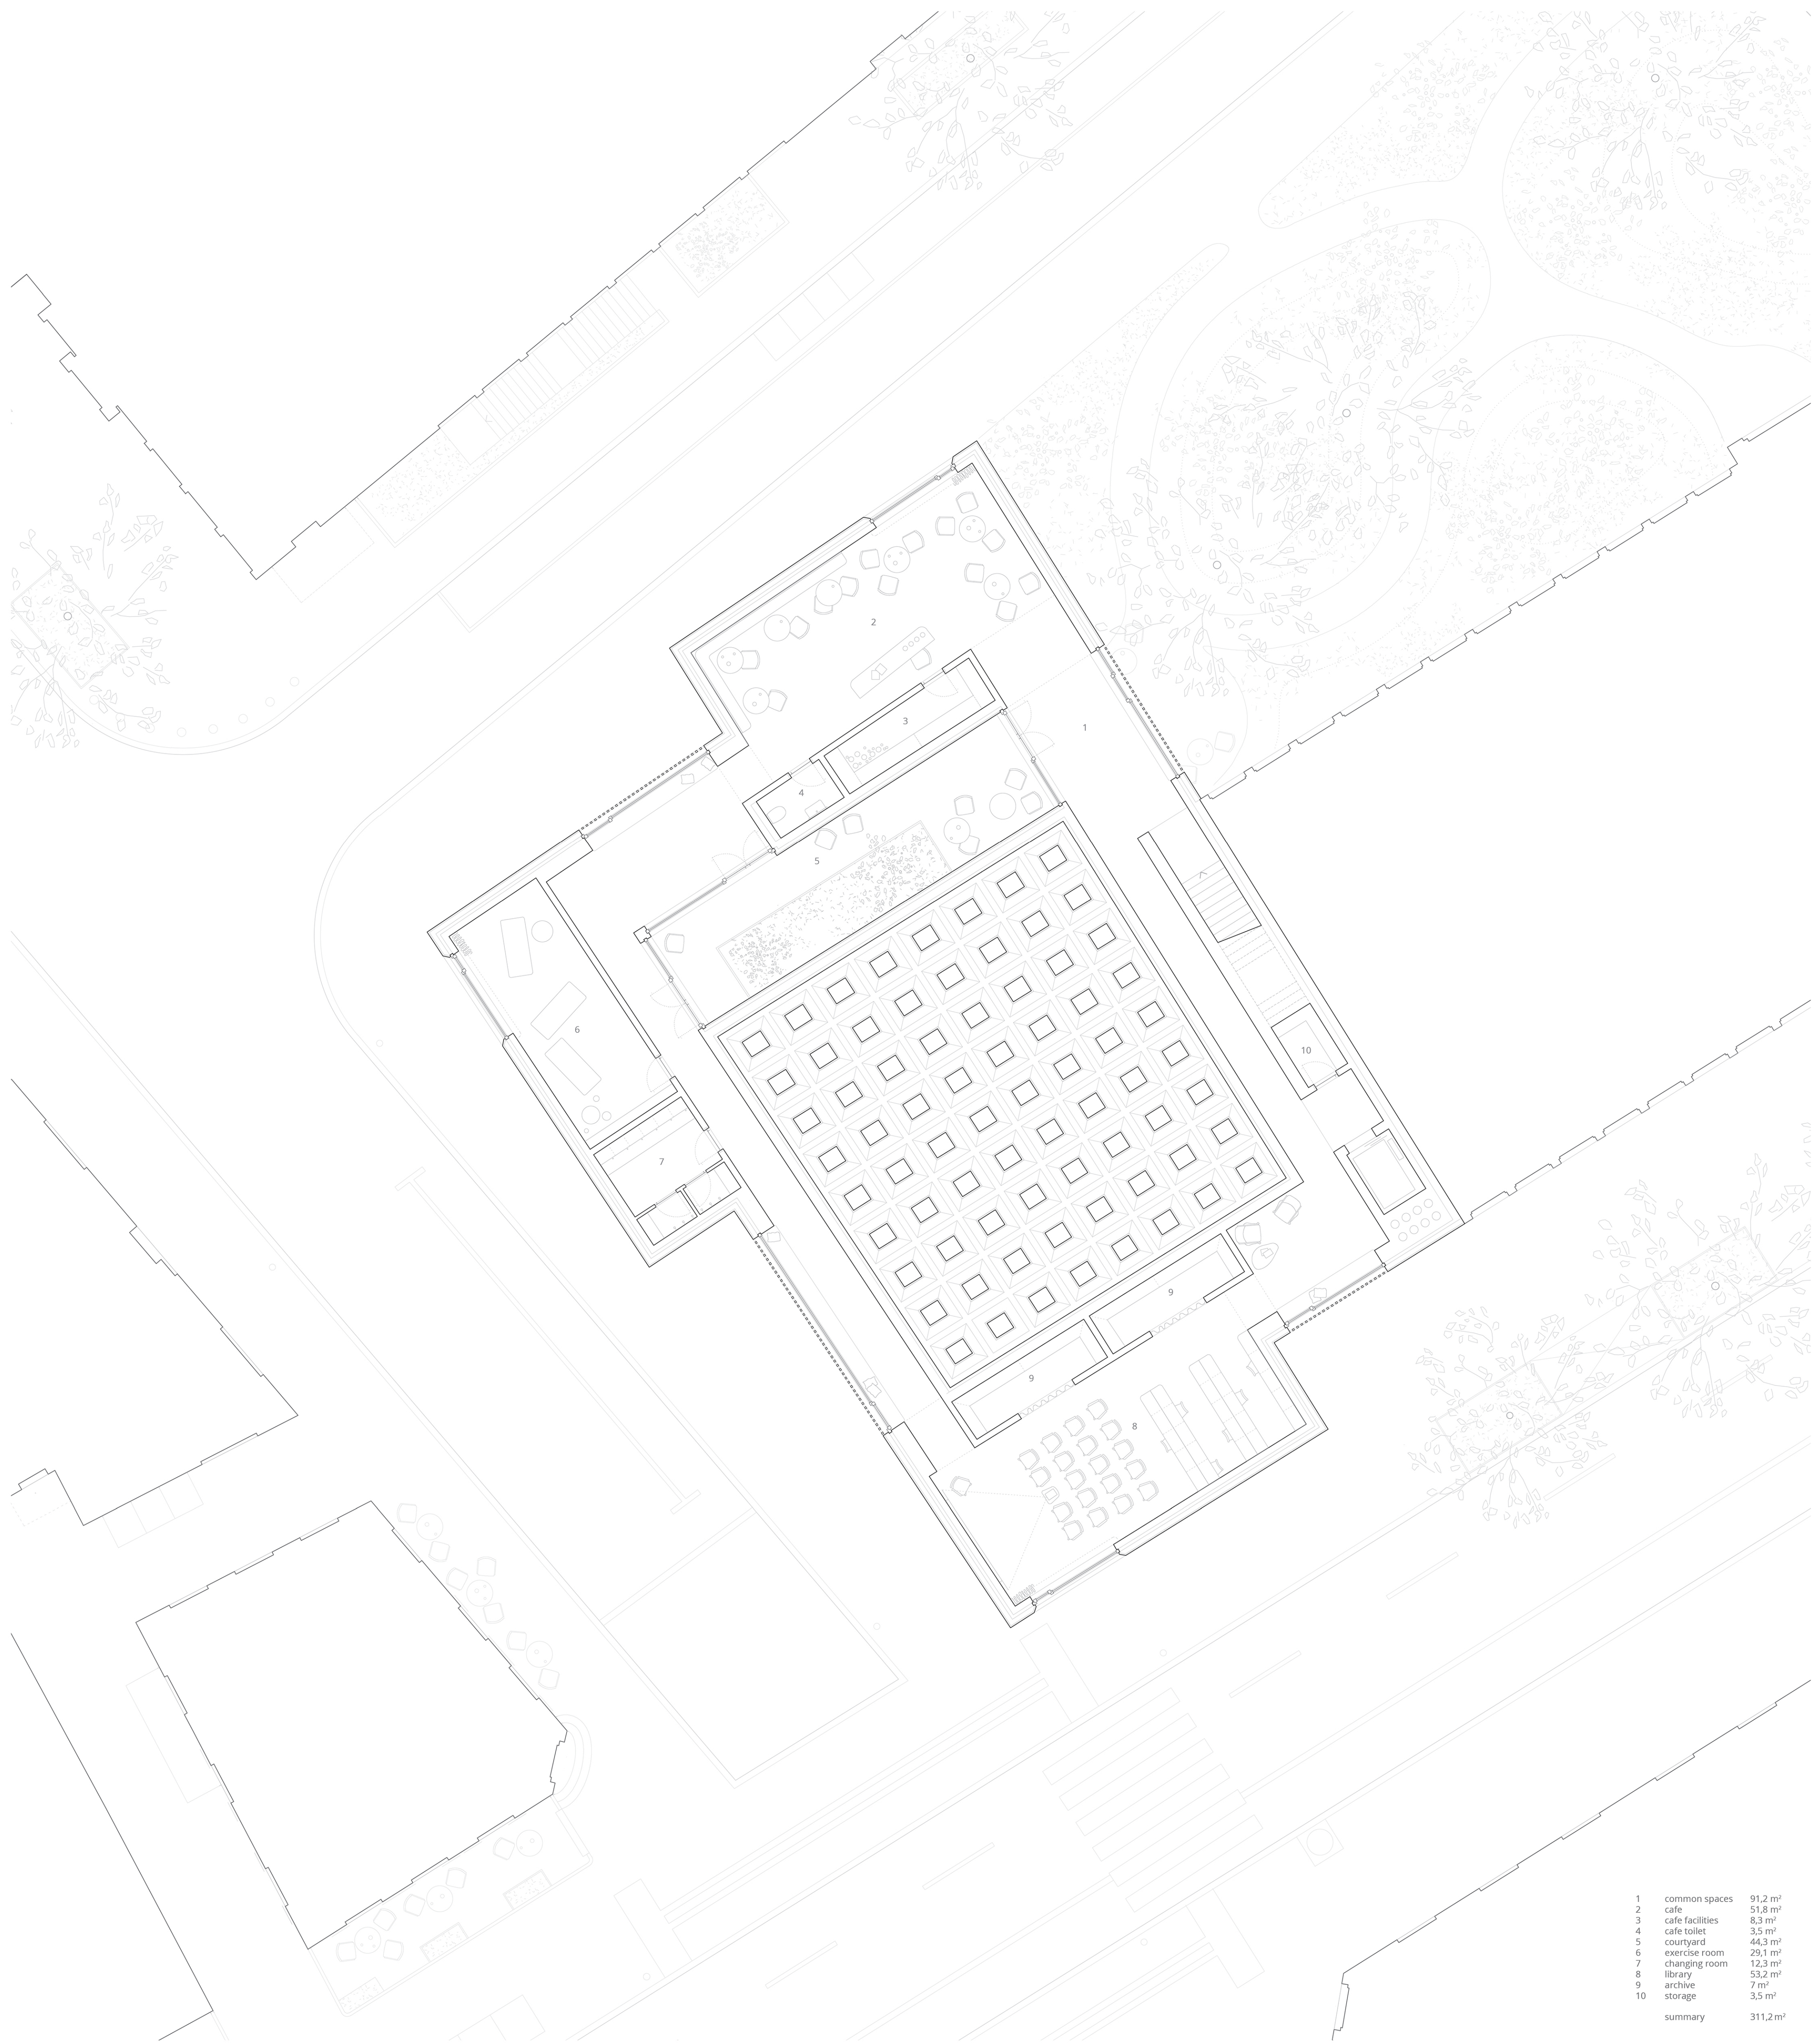

3rd floor
1:100



longitudinal section
1:100