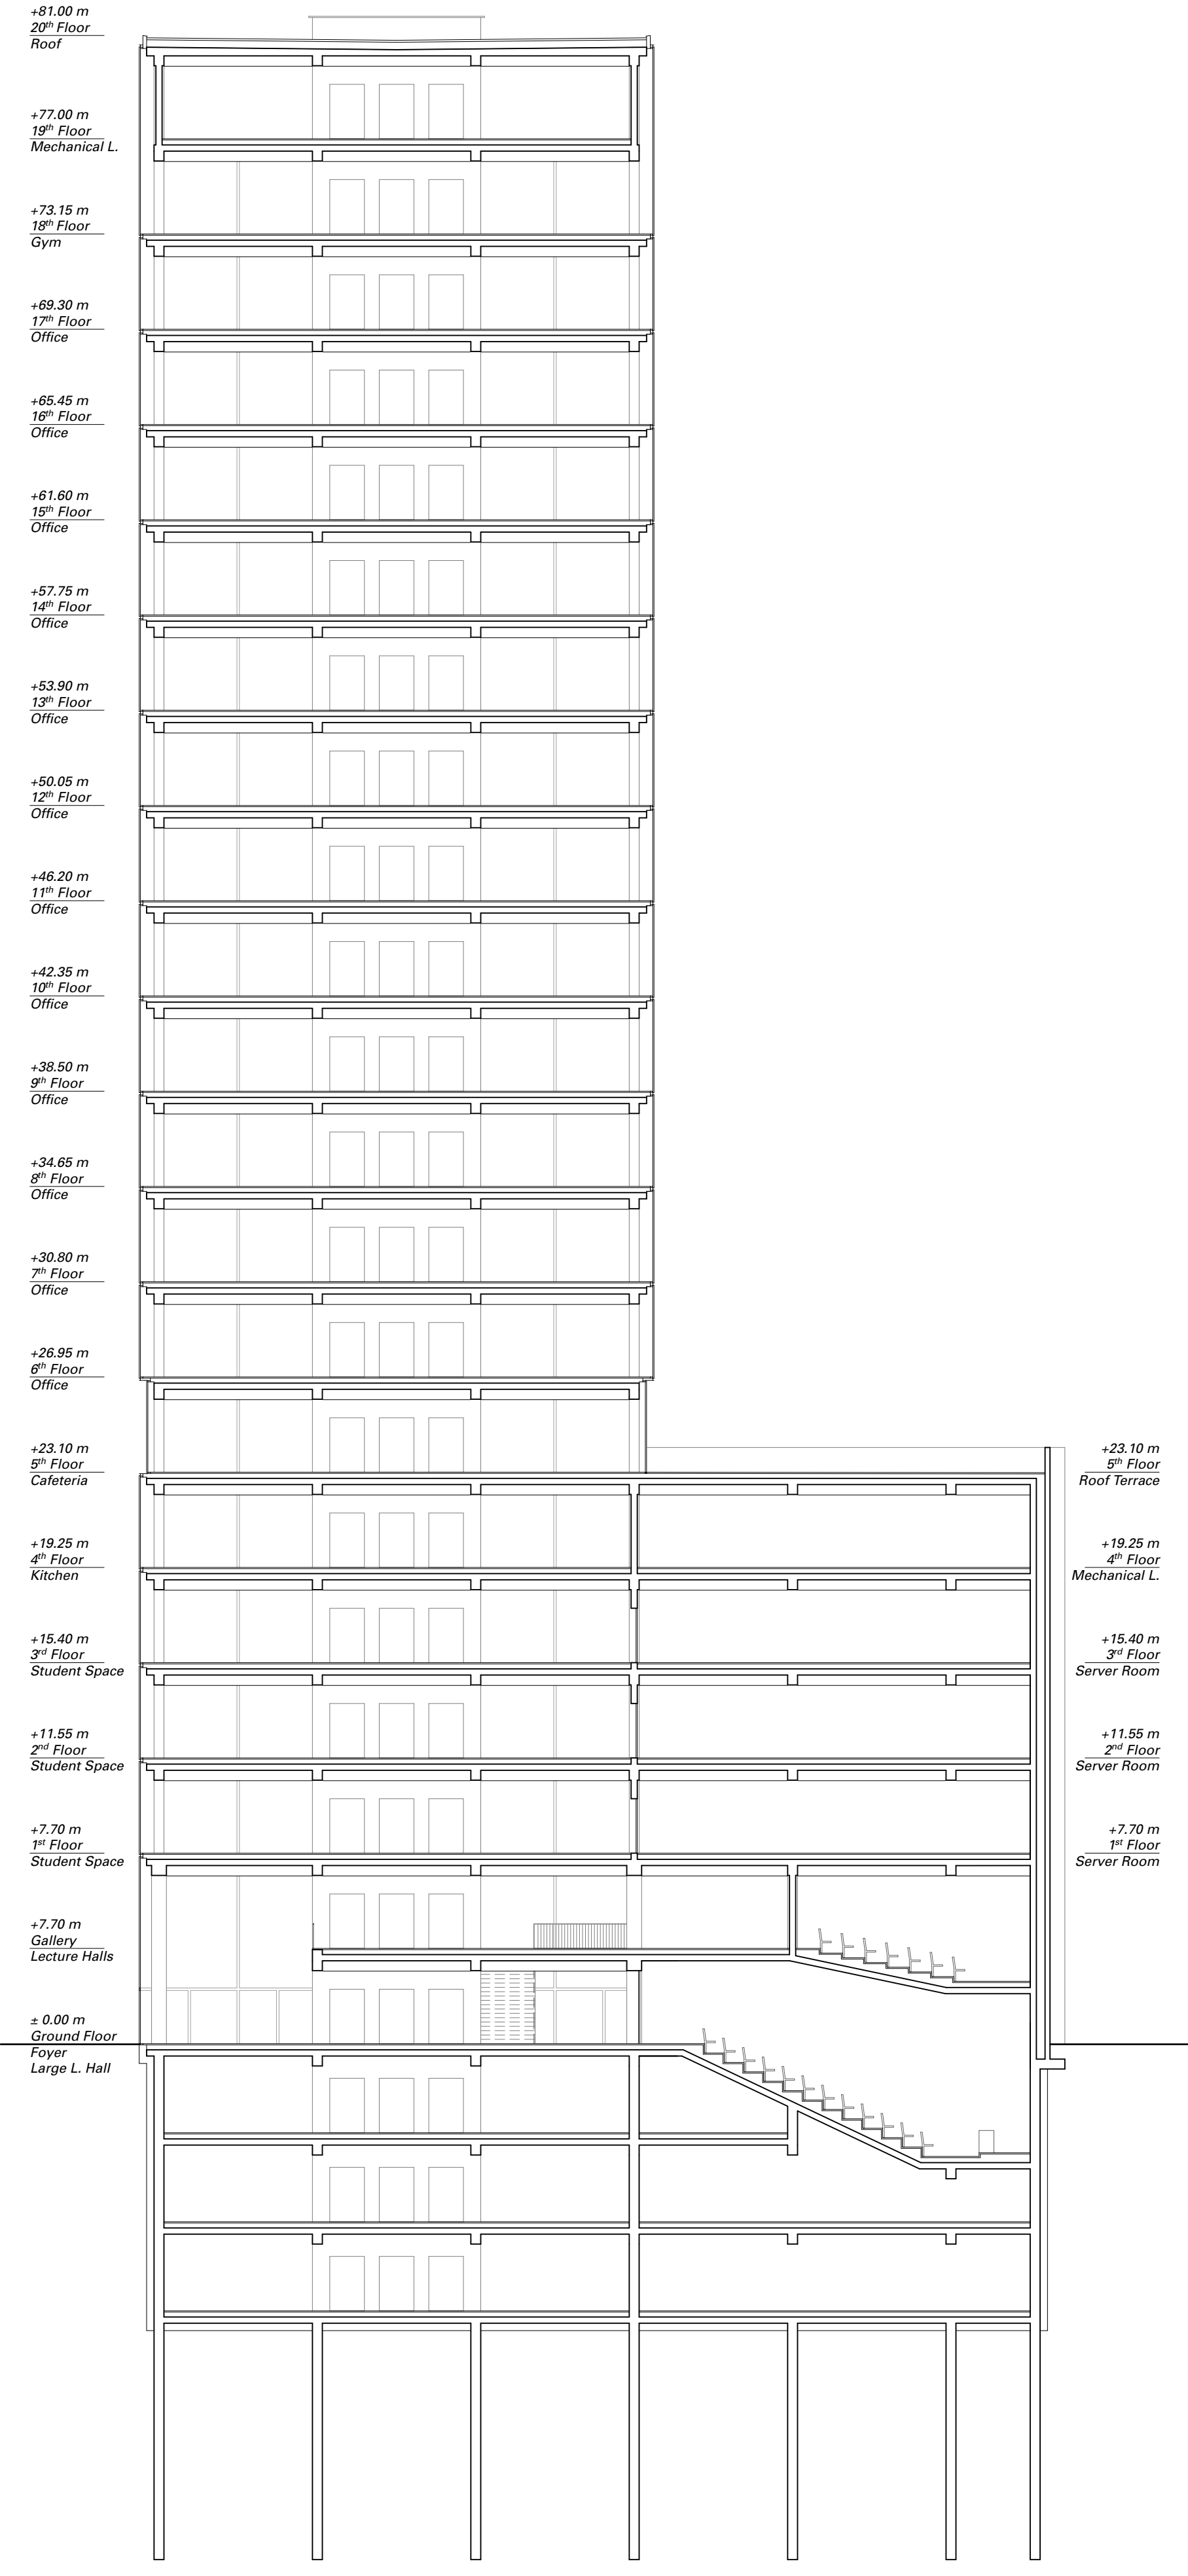
+81.00 m
20th Floor
Roof
+77.00 m
19th Floor
Mechanical L.
+73.15 m
18th Floor
Gym
+69.30 m
17th Floor
Office
+65.45 m
16th Floor
Office
+61.60 m
15th Floor
Office
+57.75 m
14th Floor
Office
+53.90 m
13th Floor
Office
+50.05 m
12th Floor
Office
+46.20 m
11th Floor
Office
+42.35 m
10th Floor
Office
+38.50 m
9th Floor
Office
+34.65 m
8th Floor
Office
+30.80 m
7th Floor
Office
+26.95 m
6th Floor
Office
+23.10 m
5th Floor
Cafeteria
+19.25 m
4th Floor
Kitchen
+15.40 m
3rd Floor
Student Space
+11.55 m
2nd Floor
Student Space
+7.70 m
1st Floor
Student Space
+7.70 m
Gallery
Lecture Halls
± 0.00 m
Ground Floor
Foyer
Large L. Hall
+23.10 m
5th Floor
Roof Terrace
+19.25 m
4th Floor
Mechanical L.
+15.40 m
3rd Floor
Server Room
+11.55 m
2nd Floor
Server Room
+7.70 m
1st Floor
Server Room