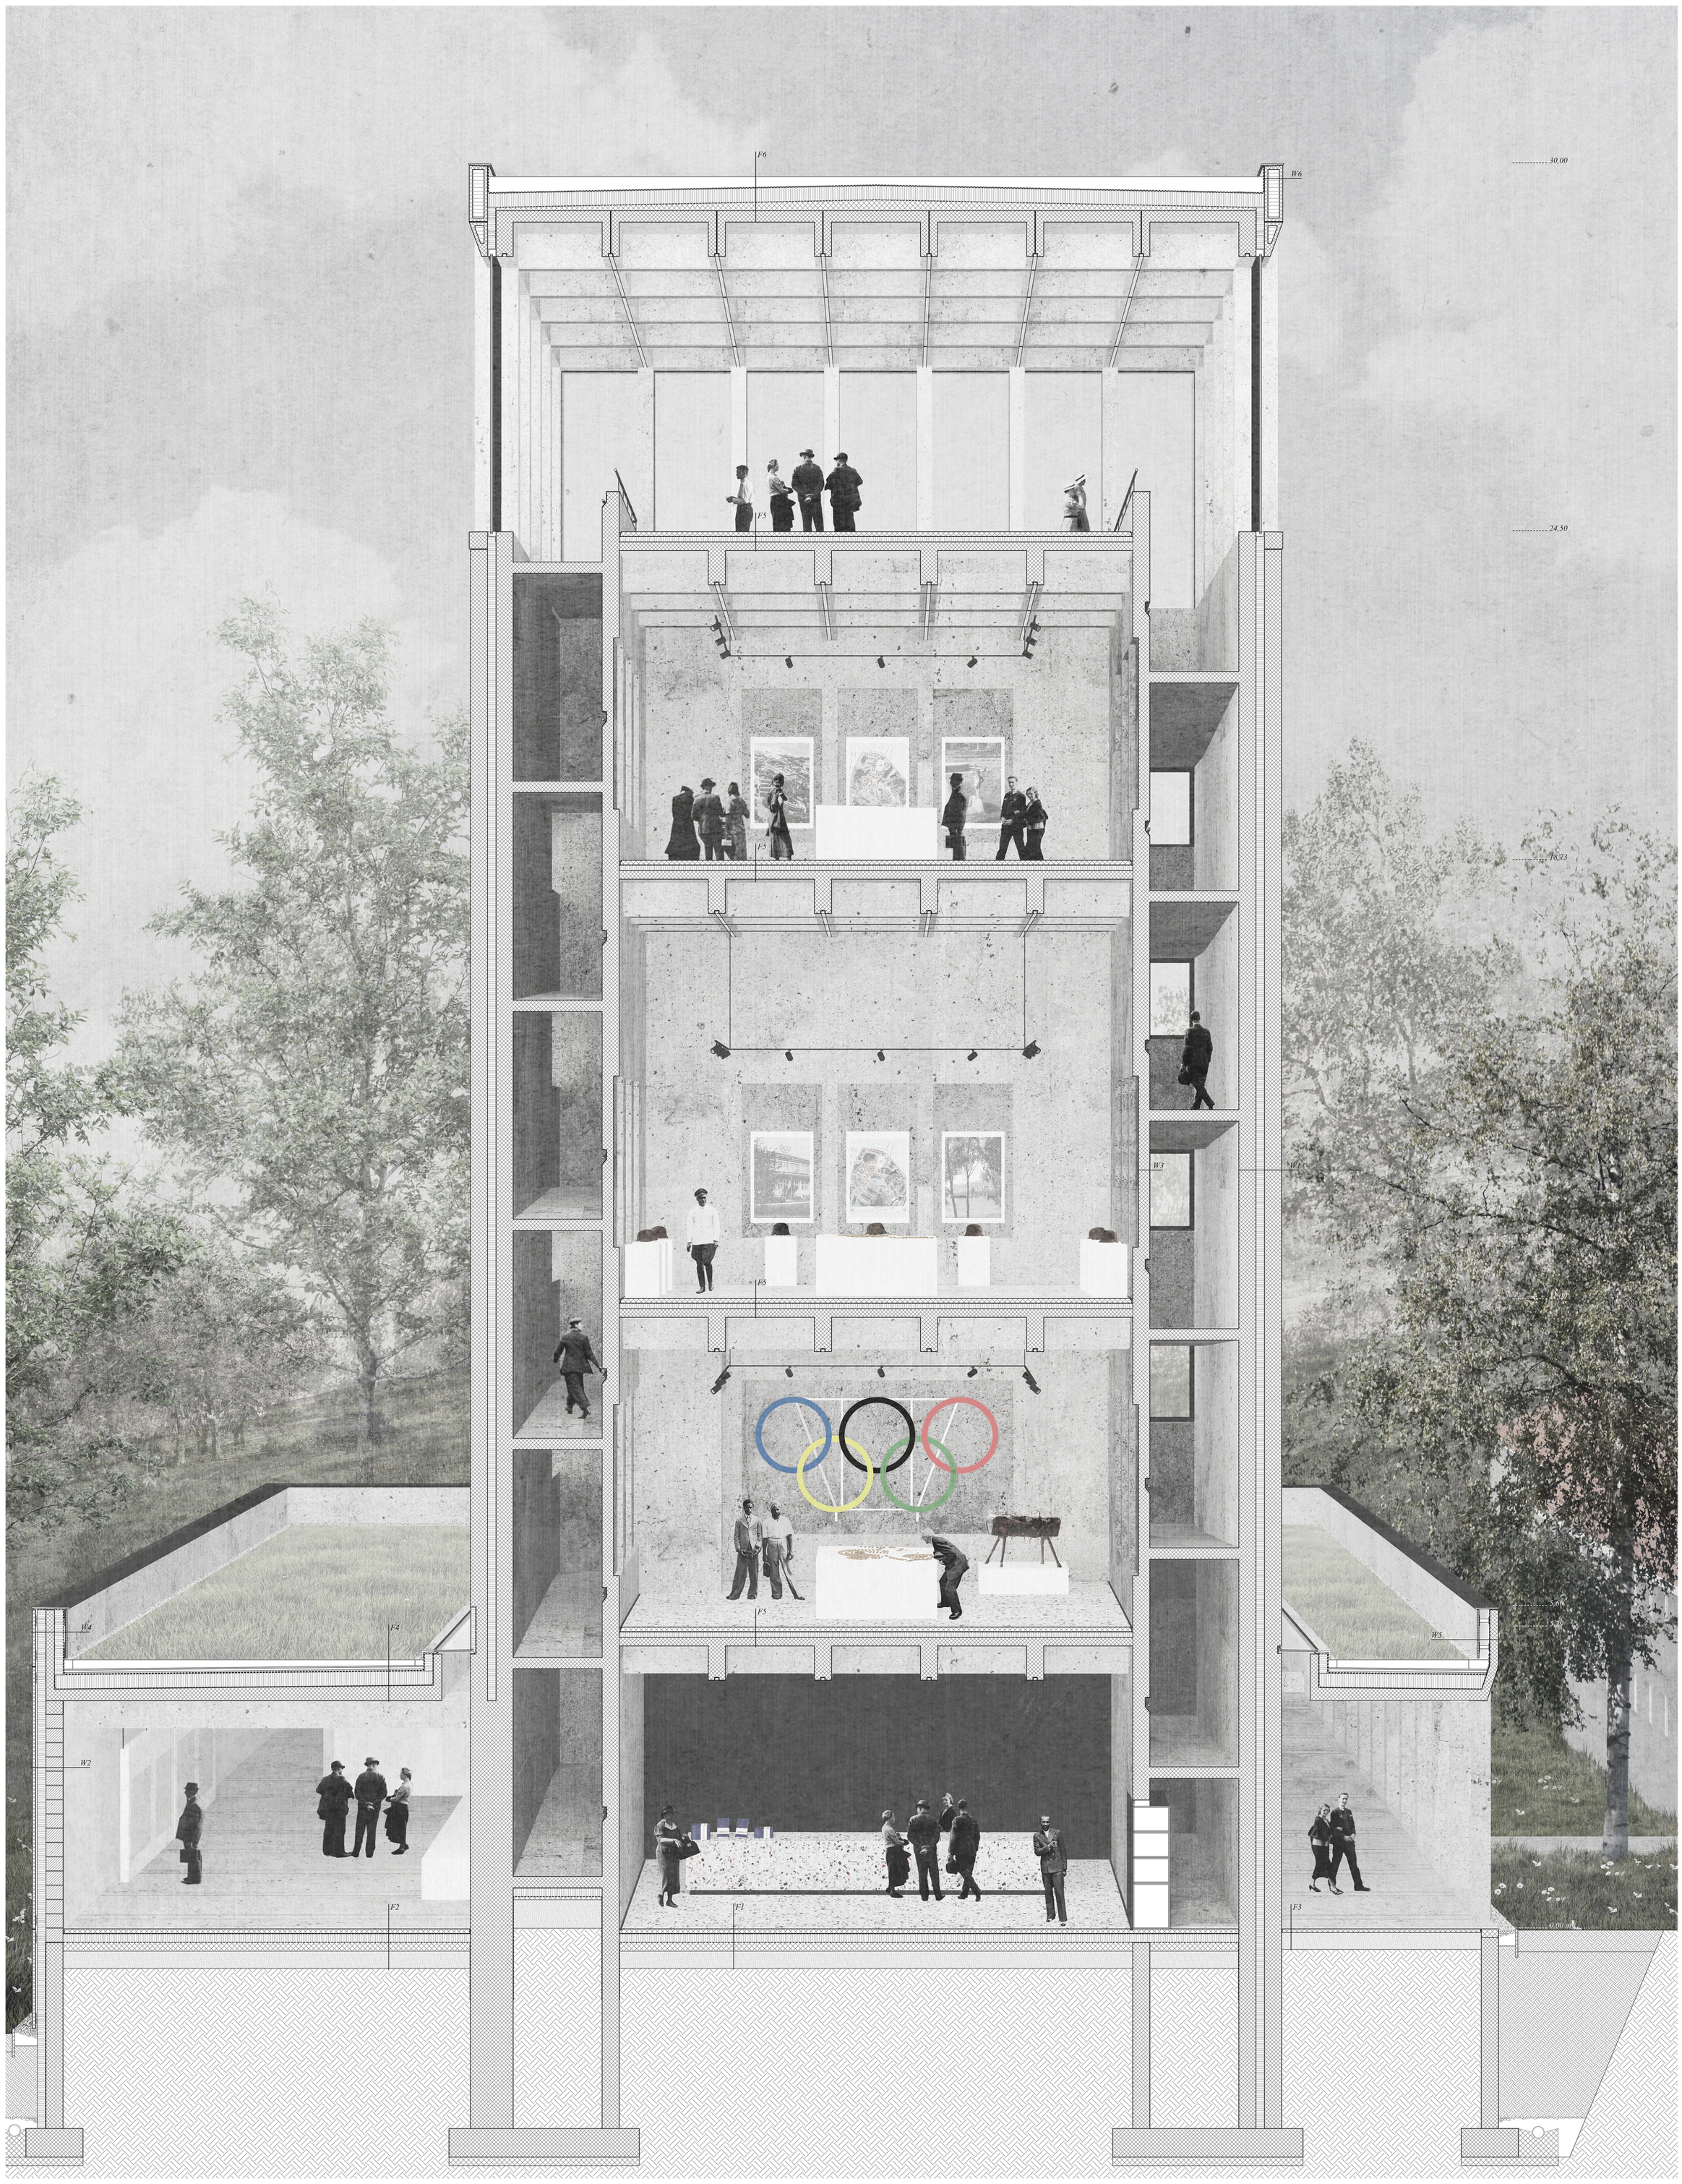

section A-A' détaillé 1:40

0 2 4 m

F1	terazzo	80 mm
	polyethylene foil	
	insulation	150 mm
	waterproofing	
	lightweight concrete	150 mm
	compacted earth	300 mm
F2	concrete panels	80 mm
	polyethylene foil	
	insulation	150 mm
	waterproofing	
	lightweight concrete	150 mm
	compacted earth	300 mm
F3	concrete panels	60 mm
	compacted earth	300 mm
F4	vegetation layer	150 mm
	filter membrane	20 mm
	drainage layer	40 mm
	protection layer	20 mm
	waterproofing x2	
	insulation	250 mm
	prefabricated concrete	270-
	element	200 mm
F5	terazzo	80 mm
	polyethylene foil	
	insulation	90 mm
	reinforced concrete	150 mm
F6	gravel	300 mm
	waterproofing x2	
	insulation	250 mm
	vapour barrier	
	lightweight concrete	200 mm
	prefabricated concrete	
	element	200 mm
W1	reinforced concrete	300 mm
	insulation	150 mm
	reinforced concrete	300 mm
W2	prefabricated concrete panel	60 mm
	ventilation gap	30 mm
	insulation	150 mm
	concrete blocks	300 mm
	plaster	10 mm
W3	reinforced concrete	300 mm
W4	prefabricated concrete panel	60 mm
	ventilation gap	30 mm
	insulation	150 mm
	prefabricated concrete panel	150 mm
	insulation	150 mm
	waterproofing	
	ventilation gap	30 mm
	prefabricated concrete panel	60 mm
W5	prefabricated concrete panel	150 mm
	waterproofing	
	gap	190 mm
	prefabricated concrete panel	60 mm
W6	reinforced concrete	320 mm
	prefabricated element with	
	permanent shuttering	
	waterproofing x2	